


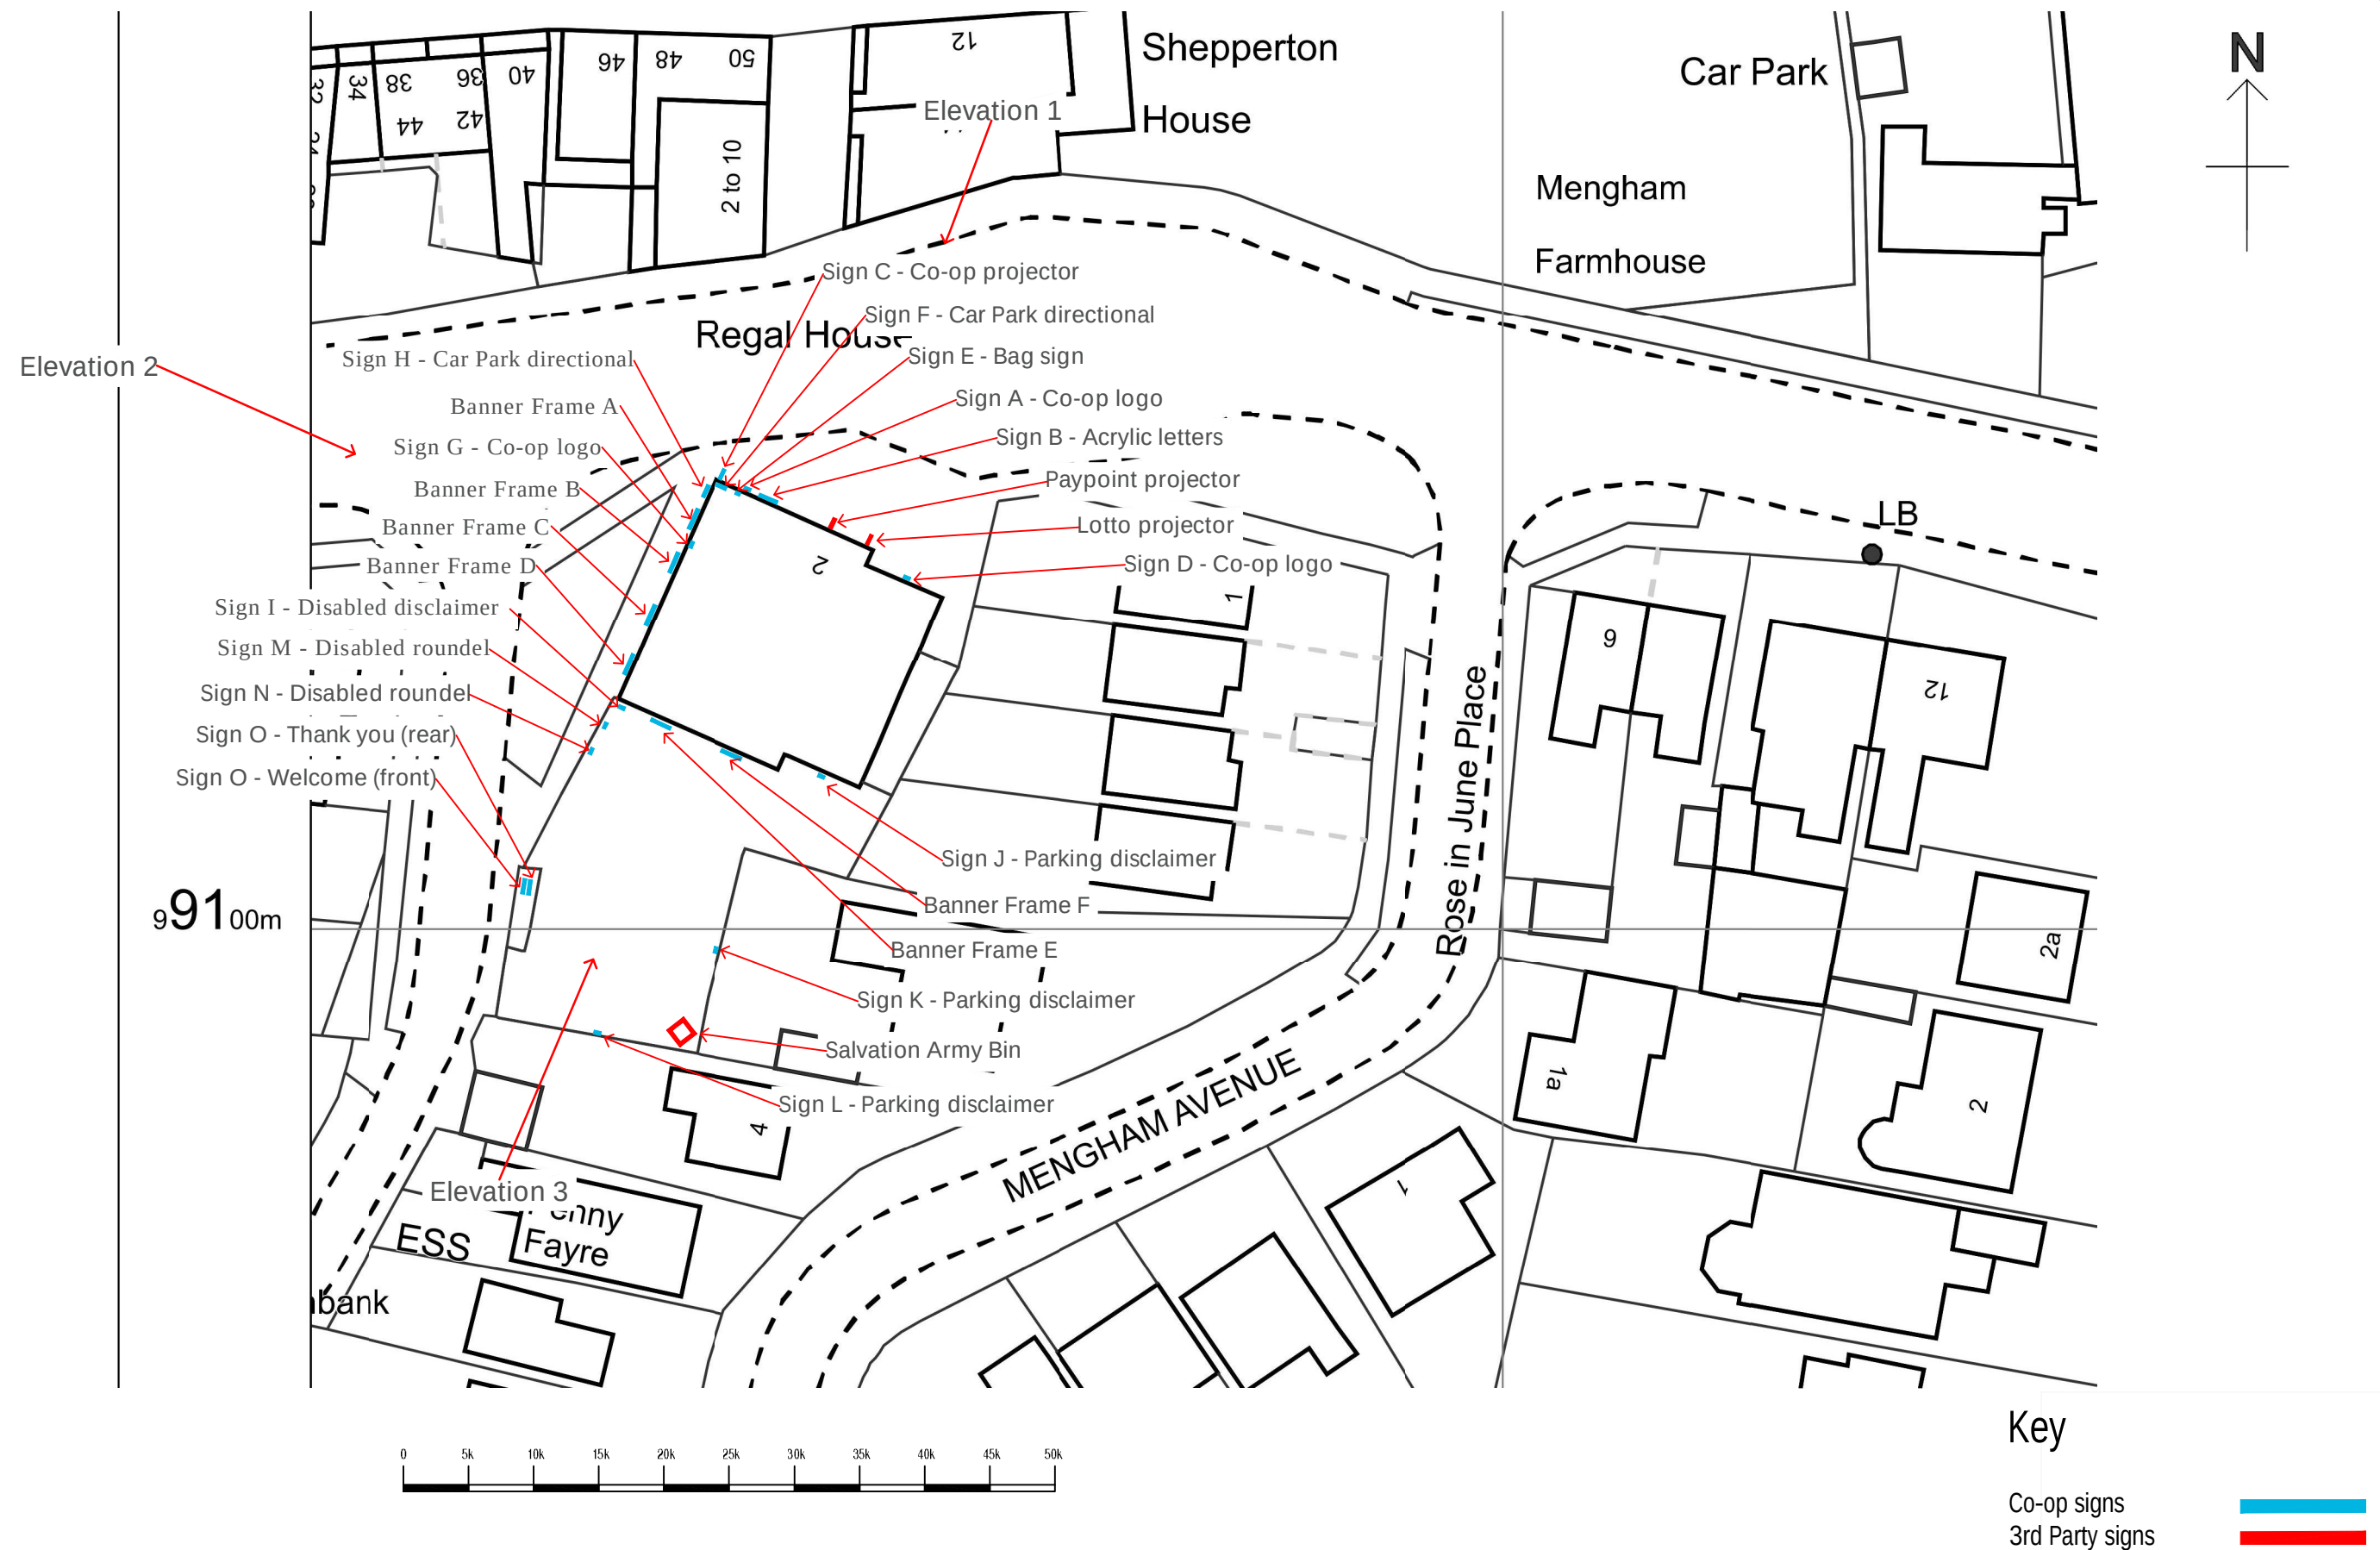

Site plan - Scale 1:500@A3

Store Name: Hayling Island - Selsmore Road
Store No: 8946
Futurama W.O: 129830
Store Type: Everyday Convenience - Mainstream
Programme: Rollback
CAD reference: P2F4M2 (Unlocked CAD)

Address: 6 Selsmore Road
Hayling Island
Hampshire
PO11 9LB
Revision: Original scheme
Original Scheme: KP

Olympia House
Lockwood Court
Middleton Grove
Leeds
LS11 5TY
United Kingdom

Telephone: 0113 270 5595
Facsimile: 0113 277 1143
E-mail: postbox@futurama.ltd.uk

delivering
branded
environments™

