


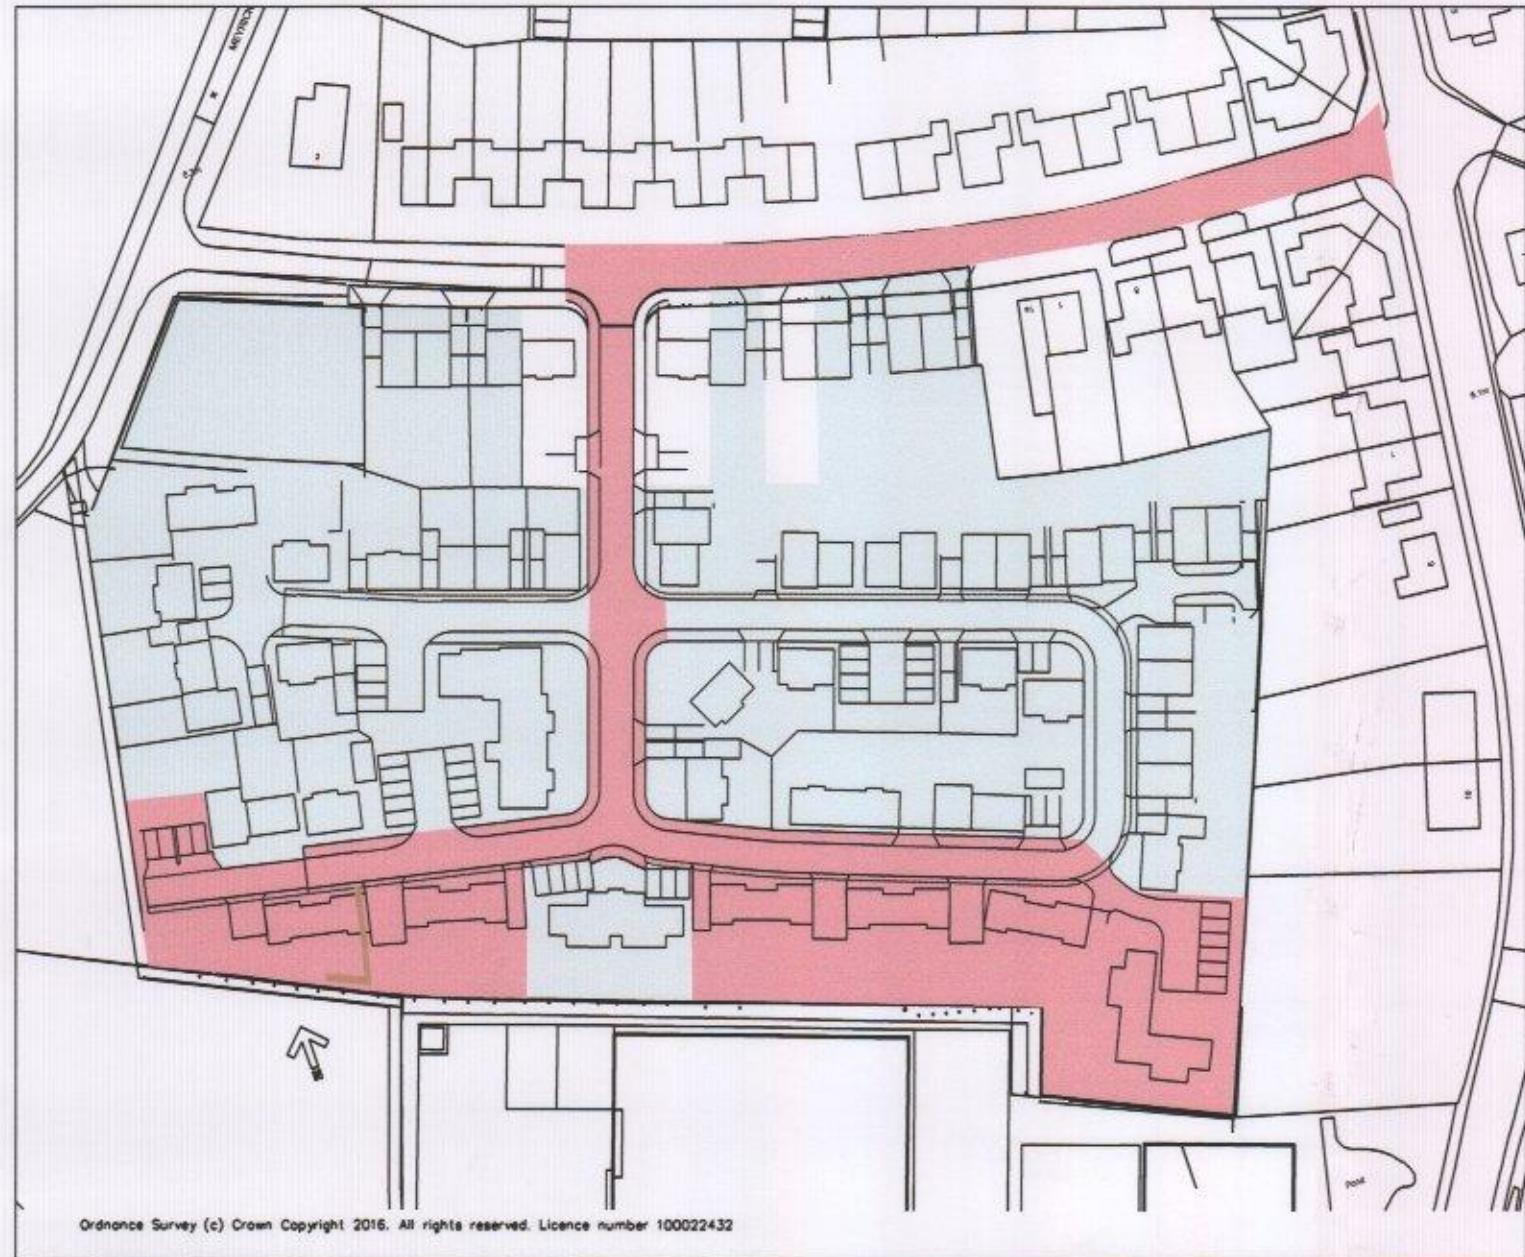

Location Plan 1:1250

Key:
 Plots subject to a separate Planning Application – Section 73

- Existing Trees
- Proposed Indicative Trees
(Refer to Soft Landscape Drawing to confirmed positions)
- Existing Hedge
- Proposed Hedge
(Refer to Soft Landscape Drawing to confirmed position)

Accommodation Schedule:

2 No. 2 Bed Houses (70sqm – Type A)
5 No. 2 Bed Houses (70sqm – Type B)
2 No. 2 Bed Houses (72sqm – Type C)
1 No. 3 Bed Houses (93sqm – Type D)
6 No. 3 Bed Houses (93sqm – Type E)
1 No. 3 Bed Houses (93sqm – Type F)
1 No. 3 Bed Houses (93sqm – Type J)

Note: Bin & Bike storage to be provided within rear gardens

Site Plan 1:500



HAVANT BOROUGH COUNCIL
 14 APR 2016
 RECEIVED

NOTE:
 This layout is based on a brief provided by Foreman Homes and is shown on an Ordnance Survey map. The position, size and disposition of the units are approximate. Final layout will be determined following a detailed survey by others, and is subject to planning, highways and statutory authorities consent.


Planning



Site A - Ranelagh Road
 Havant
 Proposed Site Plan &
 Location Plan

HGP ARCHITECTS
 FURZEHALL FARM, WICKHAM ROAD
 FAREHAM, HAMPSHIRE, PO16 7JH
 T: 01329 283 225
 F: 01329 237 004
 E: EMAIL@HGP-ARCHITECTS.CO.UK
 W: WWW.HGP-ARCHITECTS.CO.UK

Rev	Date	Description	By	PM
REVISIONS				

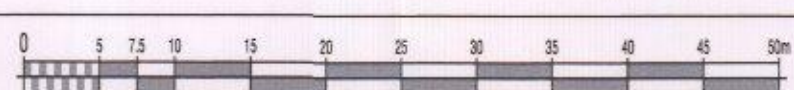

Scale @ A1: 1:500 & 1:1250
 Date: Oct'15

Drawn by: HJE
 Checked by:

Drawing No: 14.071A.01

Revision:



HGP Architects Ltd.
 Copyright Reserved.
 Check dims. on site.