




EXISTING SOUTH-EAST ELEVATION
REF. NO.: DS101 EE01-1



EXISTING NORTH-EAST ELEVATION
REF. NO.: DS101 EE01-2



EXISTING NORTH-WEST ELEVATION
REF. NO.: DS101 EE01-3

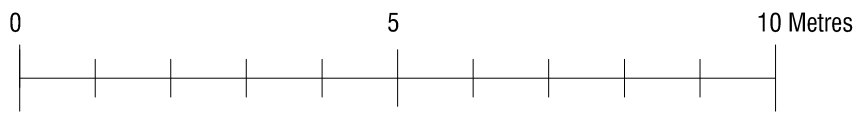

archiplus ltd.		PROJECT: 38 MONTGOMERY WALK, WATERLOOVILLE, HAMPSHIRE PO7 5TD		TITLE: EXISTING ELEVATIONS	
www.archiplus.co.uk Copyright of this drawing is reserved by Archiplus Ltd. This drawing is not to be scaled for construction except for planning purposes only. All dimensions are to be checked on site prior to construction or manufacture. If there are any discrepancies the designer is to be informed immediately.		CLIENT: MR. JAMIE CLAYTON		JOB NO.: DS101	
				DWG. NO.: EE01- 1,2,3	
				SCALE: 1:100 @ A1	
		DATE: 25 05 2017	REV.: -	DRAWN BY: J.L.	