


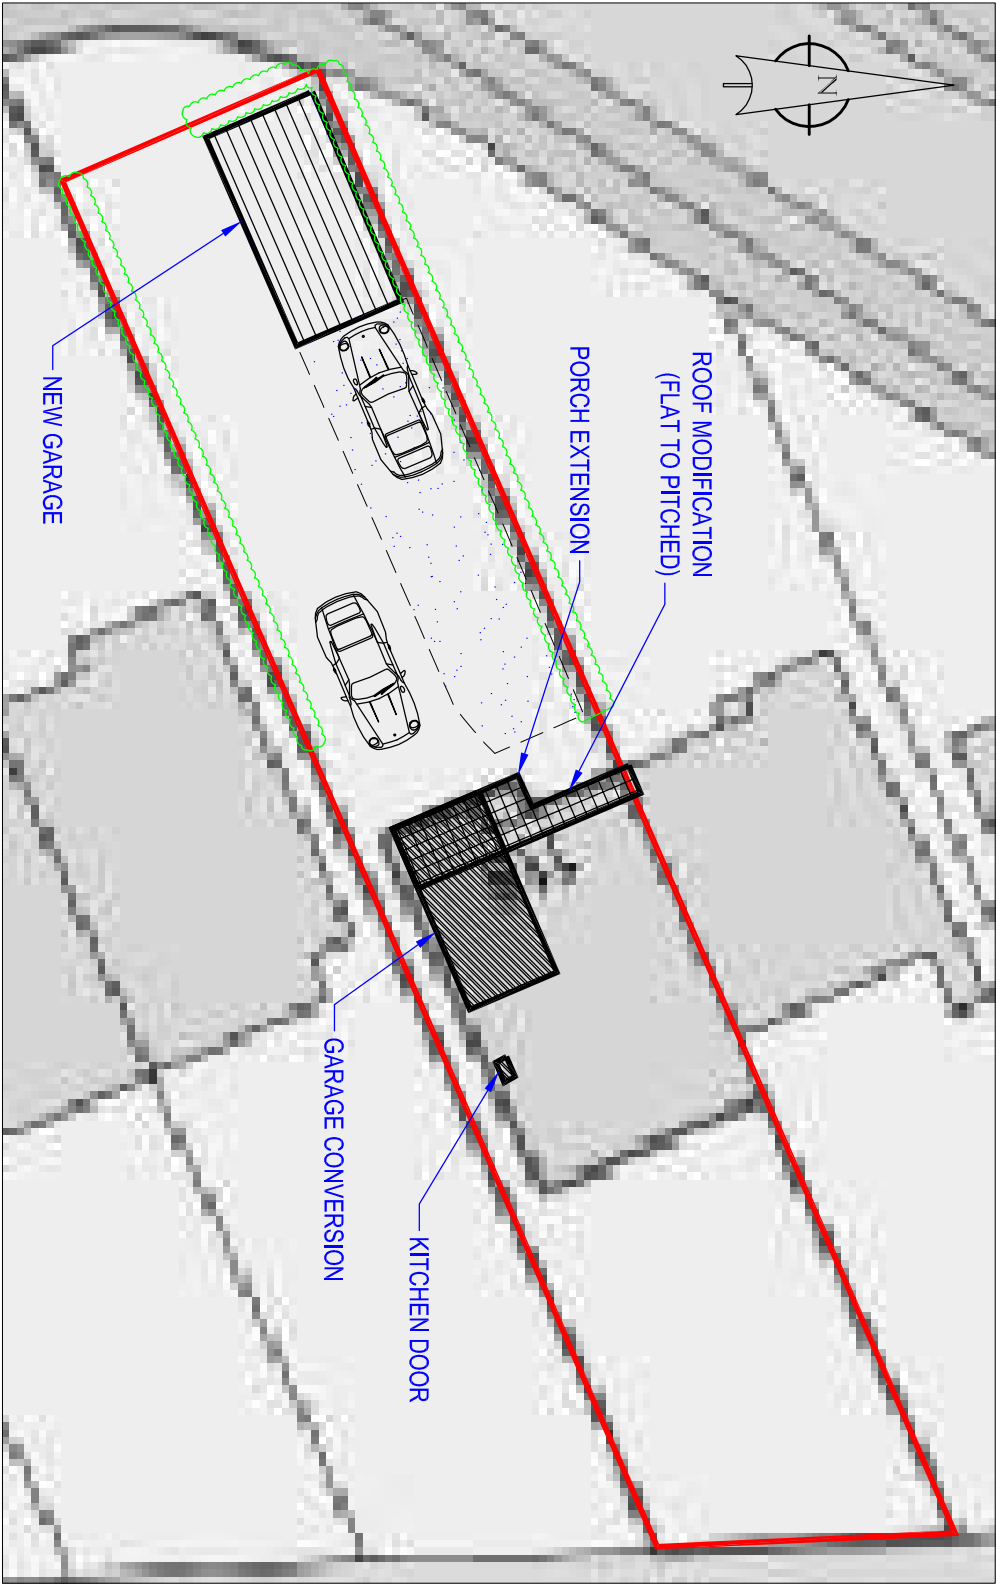

PROPOSED SITE PLAN
(SCALE 1:200)

NOTES:

1. ALL DIMENSIONS ARE IN MILLIMETRES UNLESS OTHERWISE STATED.
2. DIMENSIONS TO BE CHECKED ON SITE PRIOR TO COMMENCING WORK.
3. ANY DISCREPANCIES ARE TO BE REPORTED TO THE OWNER.
4. DO NOT SCALE FROM THESE DRAWINGS EXCEPT FOR PLANNING PURPOSES.

SUMMARY OF PROPOSED CHANGES:

1. EXISTING INTEGRAL GARAGE CONVERTED TO RECEPTION ROOM.
2. EXISTING FLAT ROOF REPLACED WITH PITCHED ROOF.
3. EXISTING KITCHEN DOOR BLOCKED UP AND NEW WINDOW FITTED.
4. EXISTING PORCH EXTENDED FLUSH WITH GARAGE BRICKWORK.
5. NEW GARAGE BUILT AT END OF FRONT GARDEN.



SATELLITE IMAGE
(DO NOT SCALE)
(<https://www.google.co.uk/maps/place/118+Corbett+Rd>)



LOCATION PLAN
(SCALE 1:1250)



BLOCK PLAN
(SCALE 1:500)

01										22/12/2016										AC																														FIRST PLANNING APPLICATION	
ISS										DATE										DRN										CKD										CERT																				DESCRIPTION	