


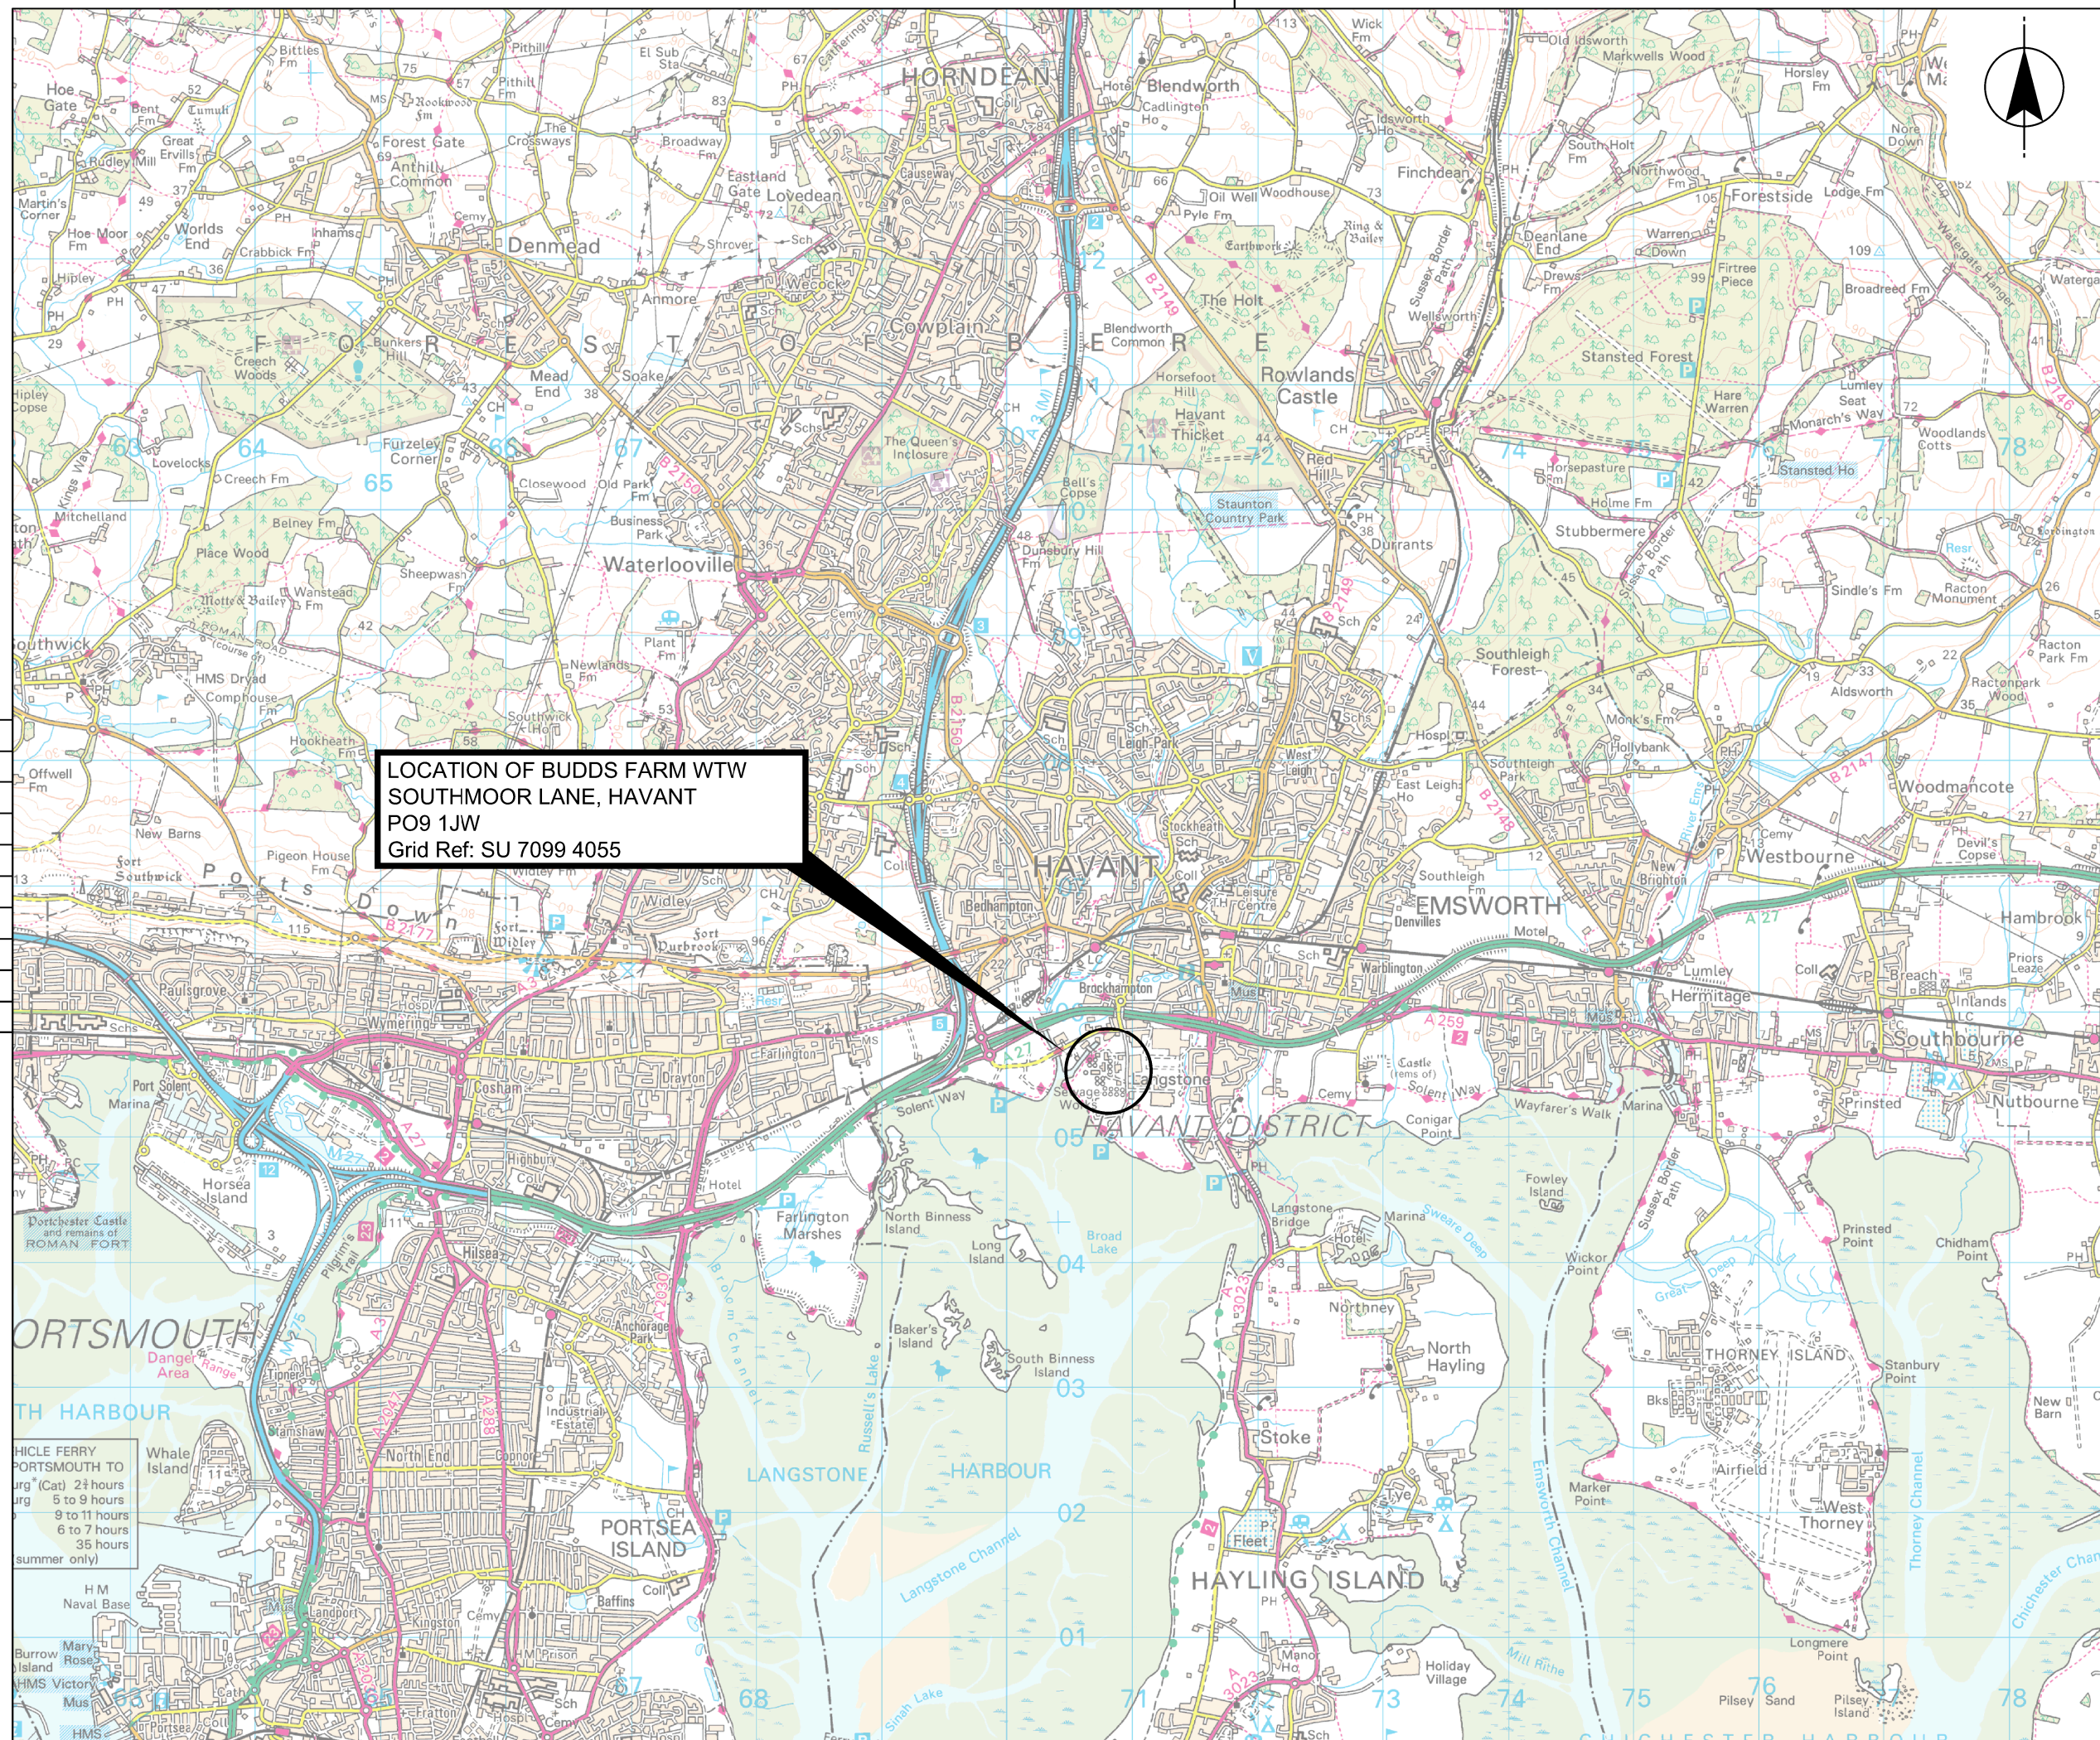

LOCATION OF BUDD'S FARM WTW
SOUTHMOOR LANE, HAVANT
PO9 1JW
Grid Ref: SU 7099 4055

S.W. DRAWING NO.	REVISION
JN.639264.0Z0701	A

NOTES

1. ALL DIMENSIONS IN MILLIMETRES AND ALL LEVELS IN METRES UNLESS SHOWN OTHERWISE.

REFERENCES

JN.639264.020702	PLANNING APPLICATION - LOCATION PLAN
JN.639264.020703	PLANNING APPLICATION - SITE PLAN
JN.639264.020704	PLANNING APPLICATION - CENTRIFUGE FEED PUMPING STATION KIOSK PLAN AND ELEVATIONS
JN.639264.020705	PLANNING APPLICATION - DIGESTER No.5 PLAN
JN.639264.020706	PLANNING APPLICATION - DIGESTER No.5 SECTION A-A
JN.639264.020707	PLANNING APPLICATION - DIGESTER No.5 SECTION B-B
JN.639264.020708	PLANNING APPLICATION - DIGESTER No.5 SECTION C-C
JN.639264.020709	PLANNING APPLICATION - DIGESTER No.5 SECTION D-D

SCALE 1 : 50000

m1000 0 1000m



CURRENT VERSION INFORMATION

[illegible]

THIS DRAWING IS ISSUED BY SOUTHERN WATER SUBJECT TO THE CONDITIONS THAT IT IS
NOT COPIED EITHER IN WHOLE OR IN PART OR DISCLOSED TO THIRD PARTIES
UNLESS PRIOR WRITTEN AUTHORISATION IS GIVEN BY SOUTHERN WATER
PREVIOUS VERSIONS OF THIS DRAWING SHOULD BE STAMPED SUPERSEDED OR DESTROYED
DO NOT SCALE THIS DRAWING - IF IN DOUBT ASK



In Partnership with



Southern House
Yeoman Road
Worthing
West Sussex
BN13 3NX
Telephone (01903) 264444
Fax (01903) 691435

PROJECT TITLE	BUDD'S FARM SLUDGE TREATMENT CENTRE
---------------	-------------------------------------

DRAWING TITLE

PLANNING APPLICATION
SITE LOCATION PLAN

SITE UNIT MNEUMONIC		BUFMHAVA		SITE UNIT NO.		102480	
PRN		639264		SCALE		1:50000	
						MASTER SIZE	
						A3	
S.W. DRAWING NO.						REVISION	
JN.639264.0Z0701						A	