


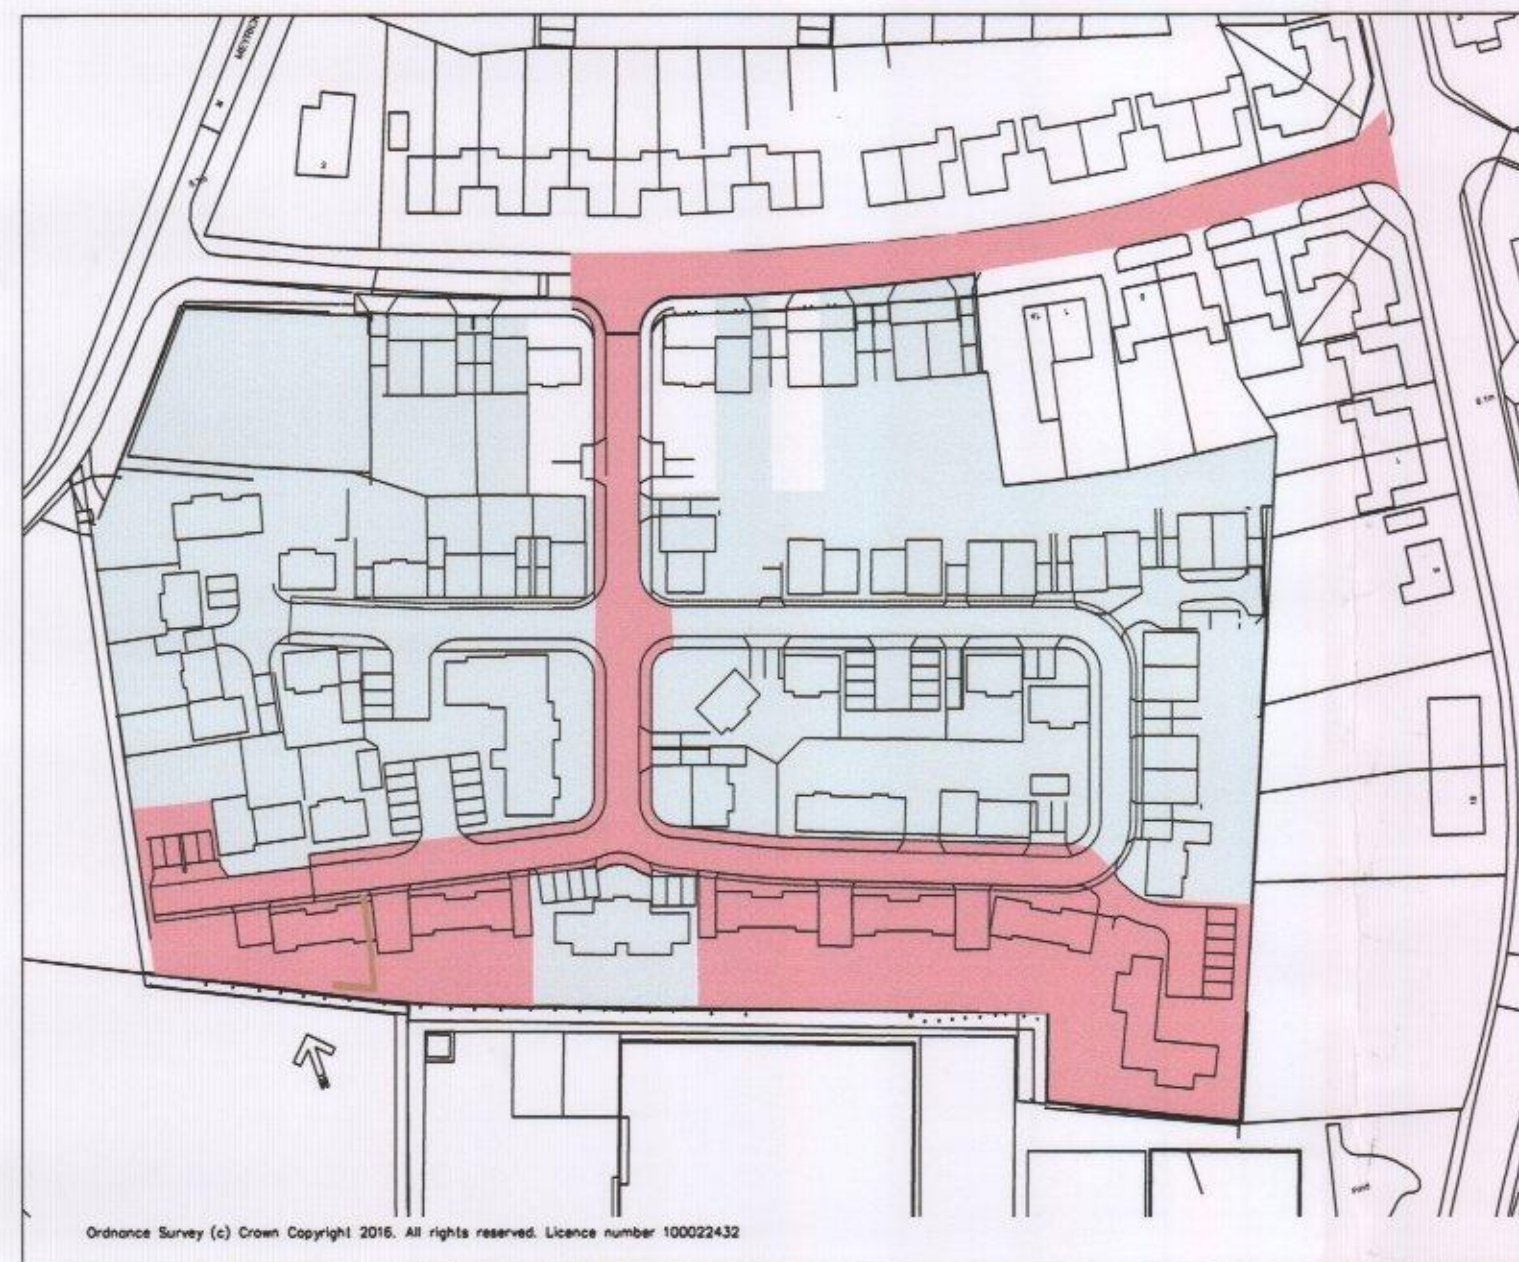

Location Plan 1:1250



Site Plan 1:500

Accommodation Schedule:


- 2 No. 2 Bed Houses (70sqm - Type A)
- 5 No. 2 Bed Houses (70sqm - Type B)
- 2 No. 2 Bed Houses (72sqm - Type C)
- 1 No. 3 Bed Houses (93sqm - Type D)
- 6 No. 3 Bed Houses (93sqm - Type E)
- 1 No. 3 Bed Houses (93sqm - Type F)
- 1 No. 3 Bed Houses (89sqm - Type J)

Note: Bin & bike storage to be provided within rear gardens

HAVANT BOROUGH COUNCIL
14 APR 2016
RECEIVED

NOTE:
This layout is based on a brief provided by Foreman Homes and is shown on an Ordnance Survey enlargement and the position, size and disposition of the units are approximate. Final layout will be determined following a detailed survey by others, and is subject to planning, highways and statutory authorities consent.

Planning

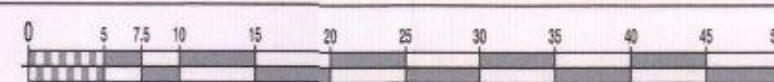

Scale @ A1: 1:500 & 1:1250
Date: Oct15

Site A - Ranelagh Road
Havant
Proposed Site Plan &
Location Plan (Section 73 Context)

Drawing No: 14.071A.01

HGP ARCHITECTS
FURZENHALL FARM, WICKHAM ROAD
FAREHAM, HAMPSHIRE, PO16 7JH
T: 01329 283 225
F: 01329 237 004
E: EMAIL@HGP-ARCHITECTS.CO.UK
W: WWW.HGP-ARCHITECTS.CO.UK

HGP Architects Ltd.
Copyright Reserved.
Check dims. on site.