


FRANKLIN BOULDER
COUNCIL

01 AUG 2000

RECEIVED

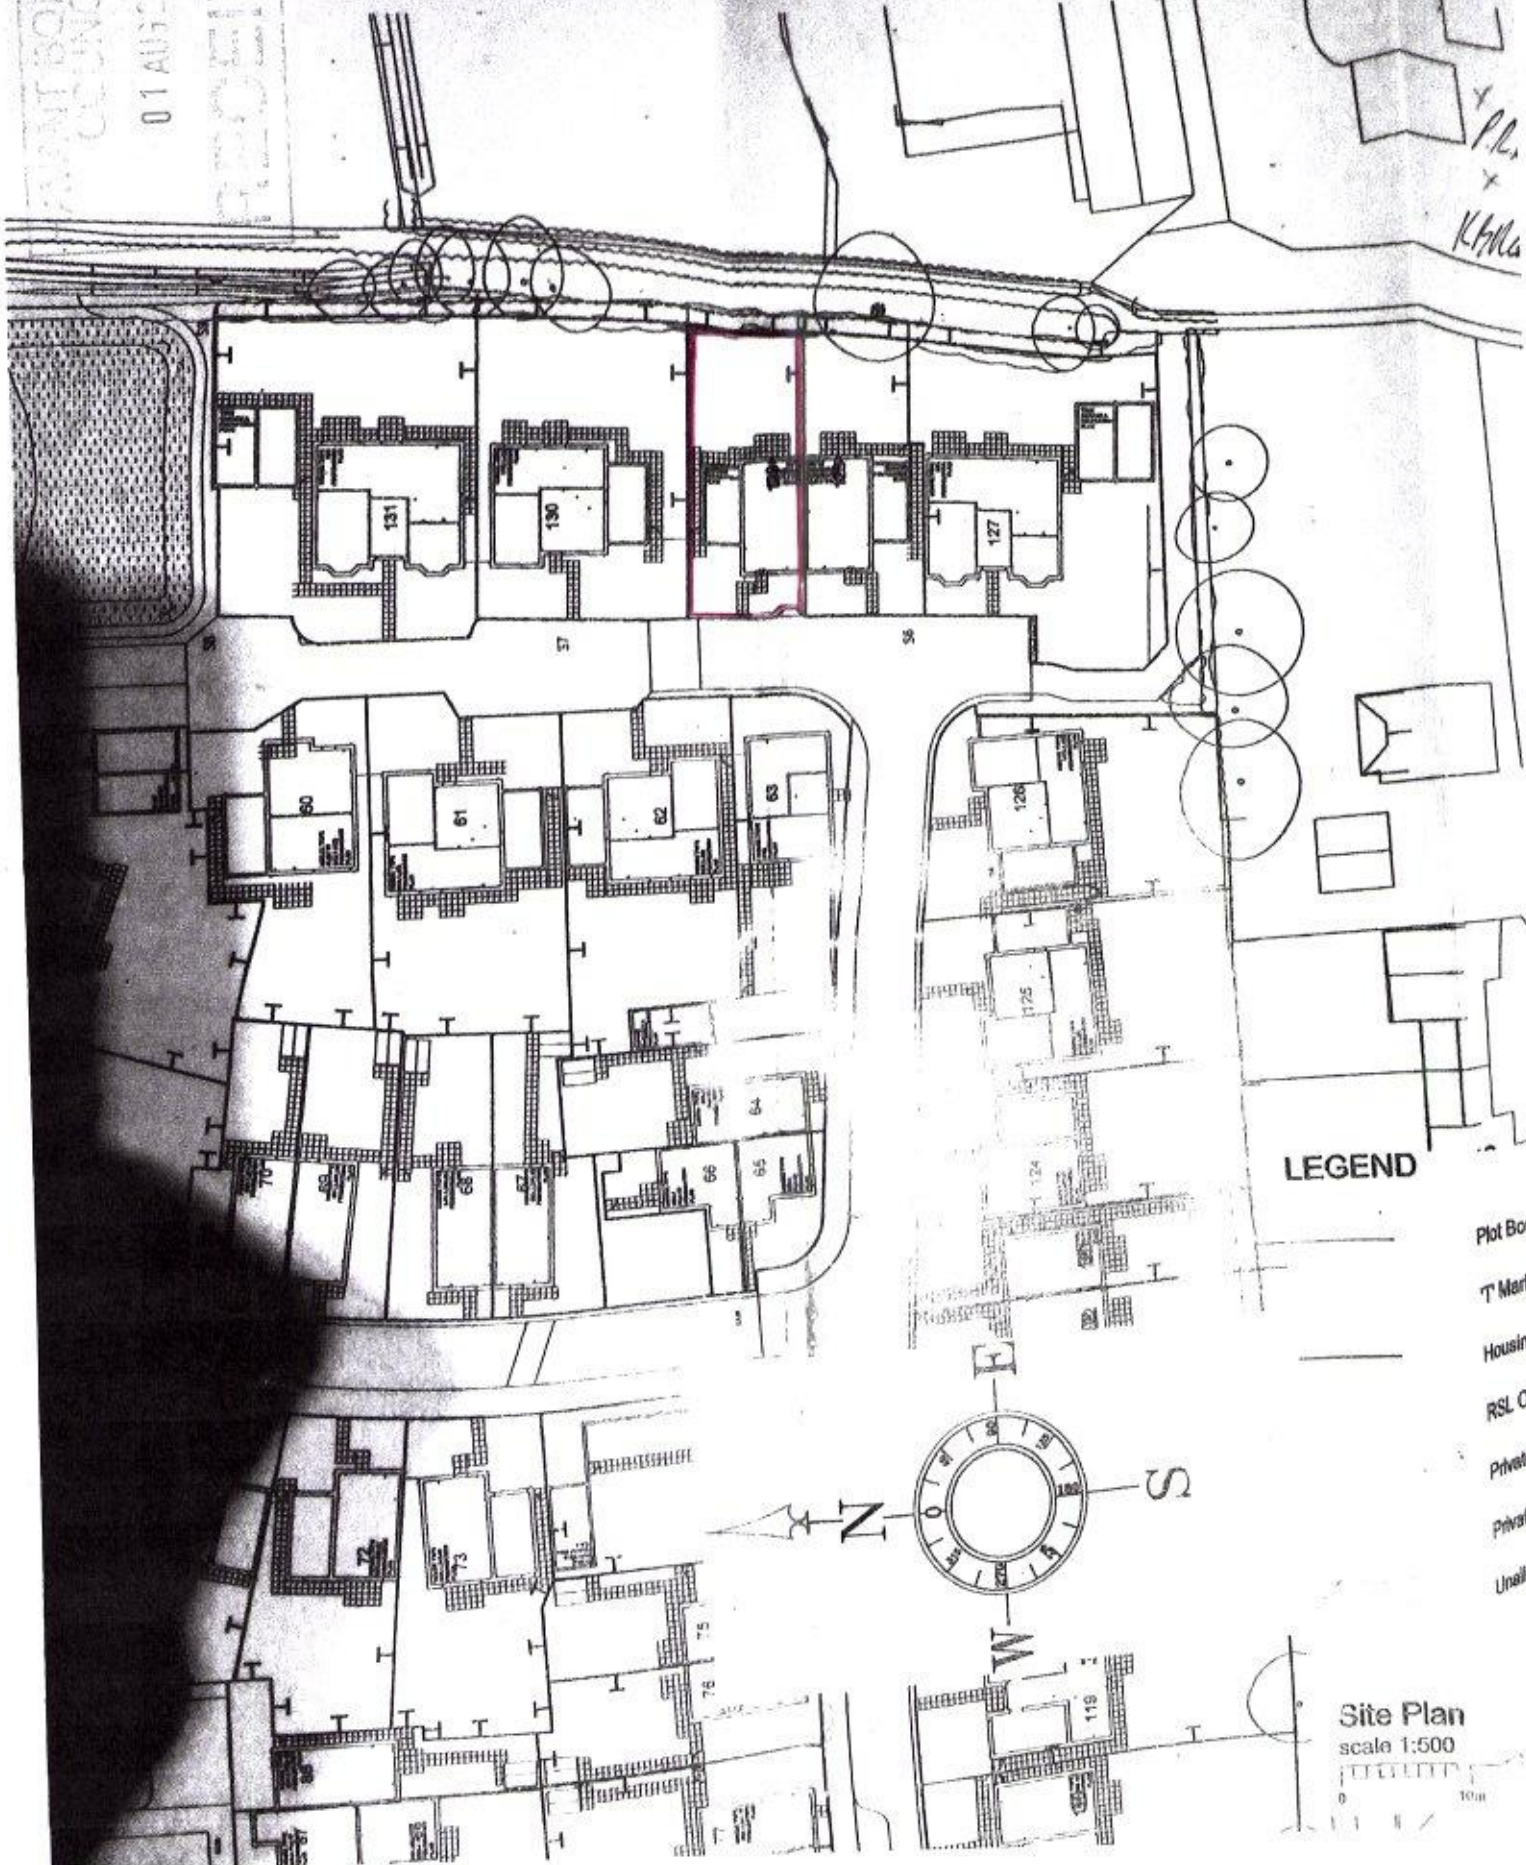

LEGEND

Plot Boundary
T Mark
Housing
RSL
Private
Private
Unallocated

Site Plan
scale 1:500

