



Havant and Bedhampton Policies Map

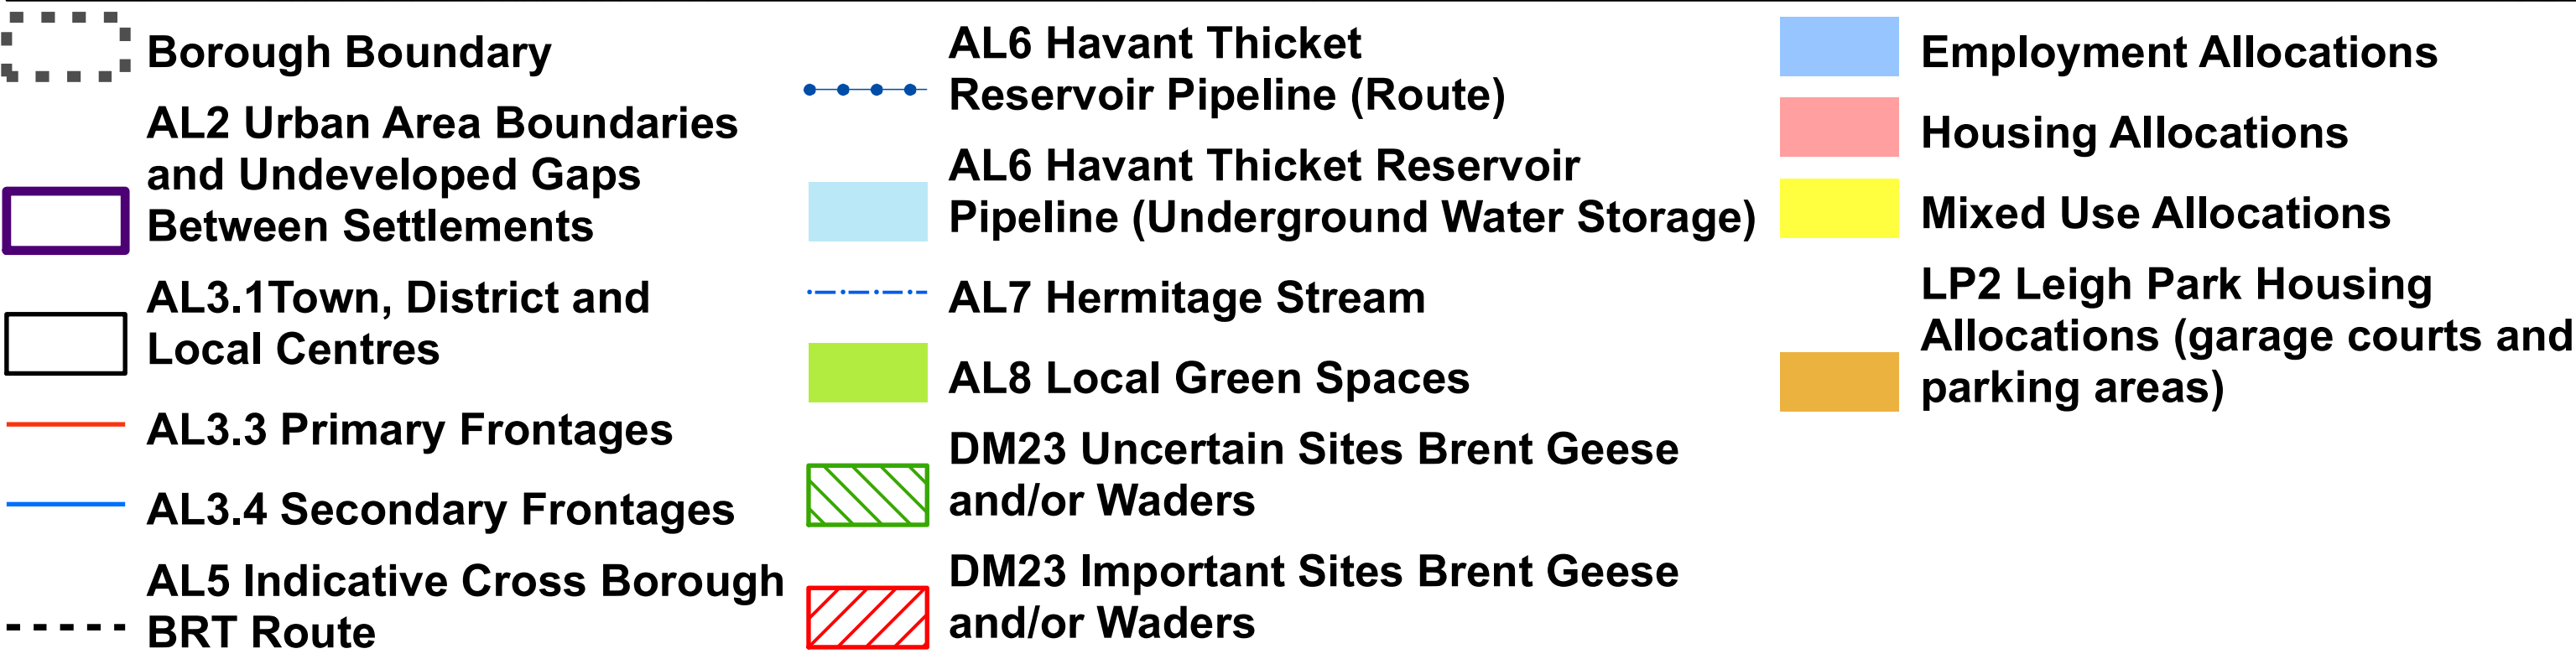


Crown Copyright Reserved 2012
Licence No LA100019217

Solent Waders and Brent Goose Strategy 2010 Mapping Layers
used by permission created using OS OpenData
Ref: King, D. (2010) Solent Waders and Brent Goose Strategy 2010
Hampshire and Isle of Wight Wildlife Trust

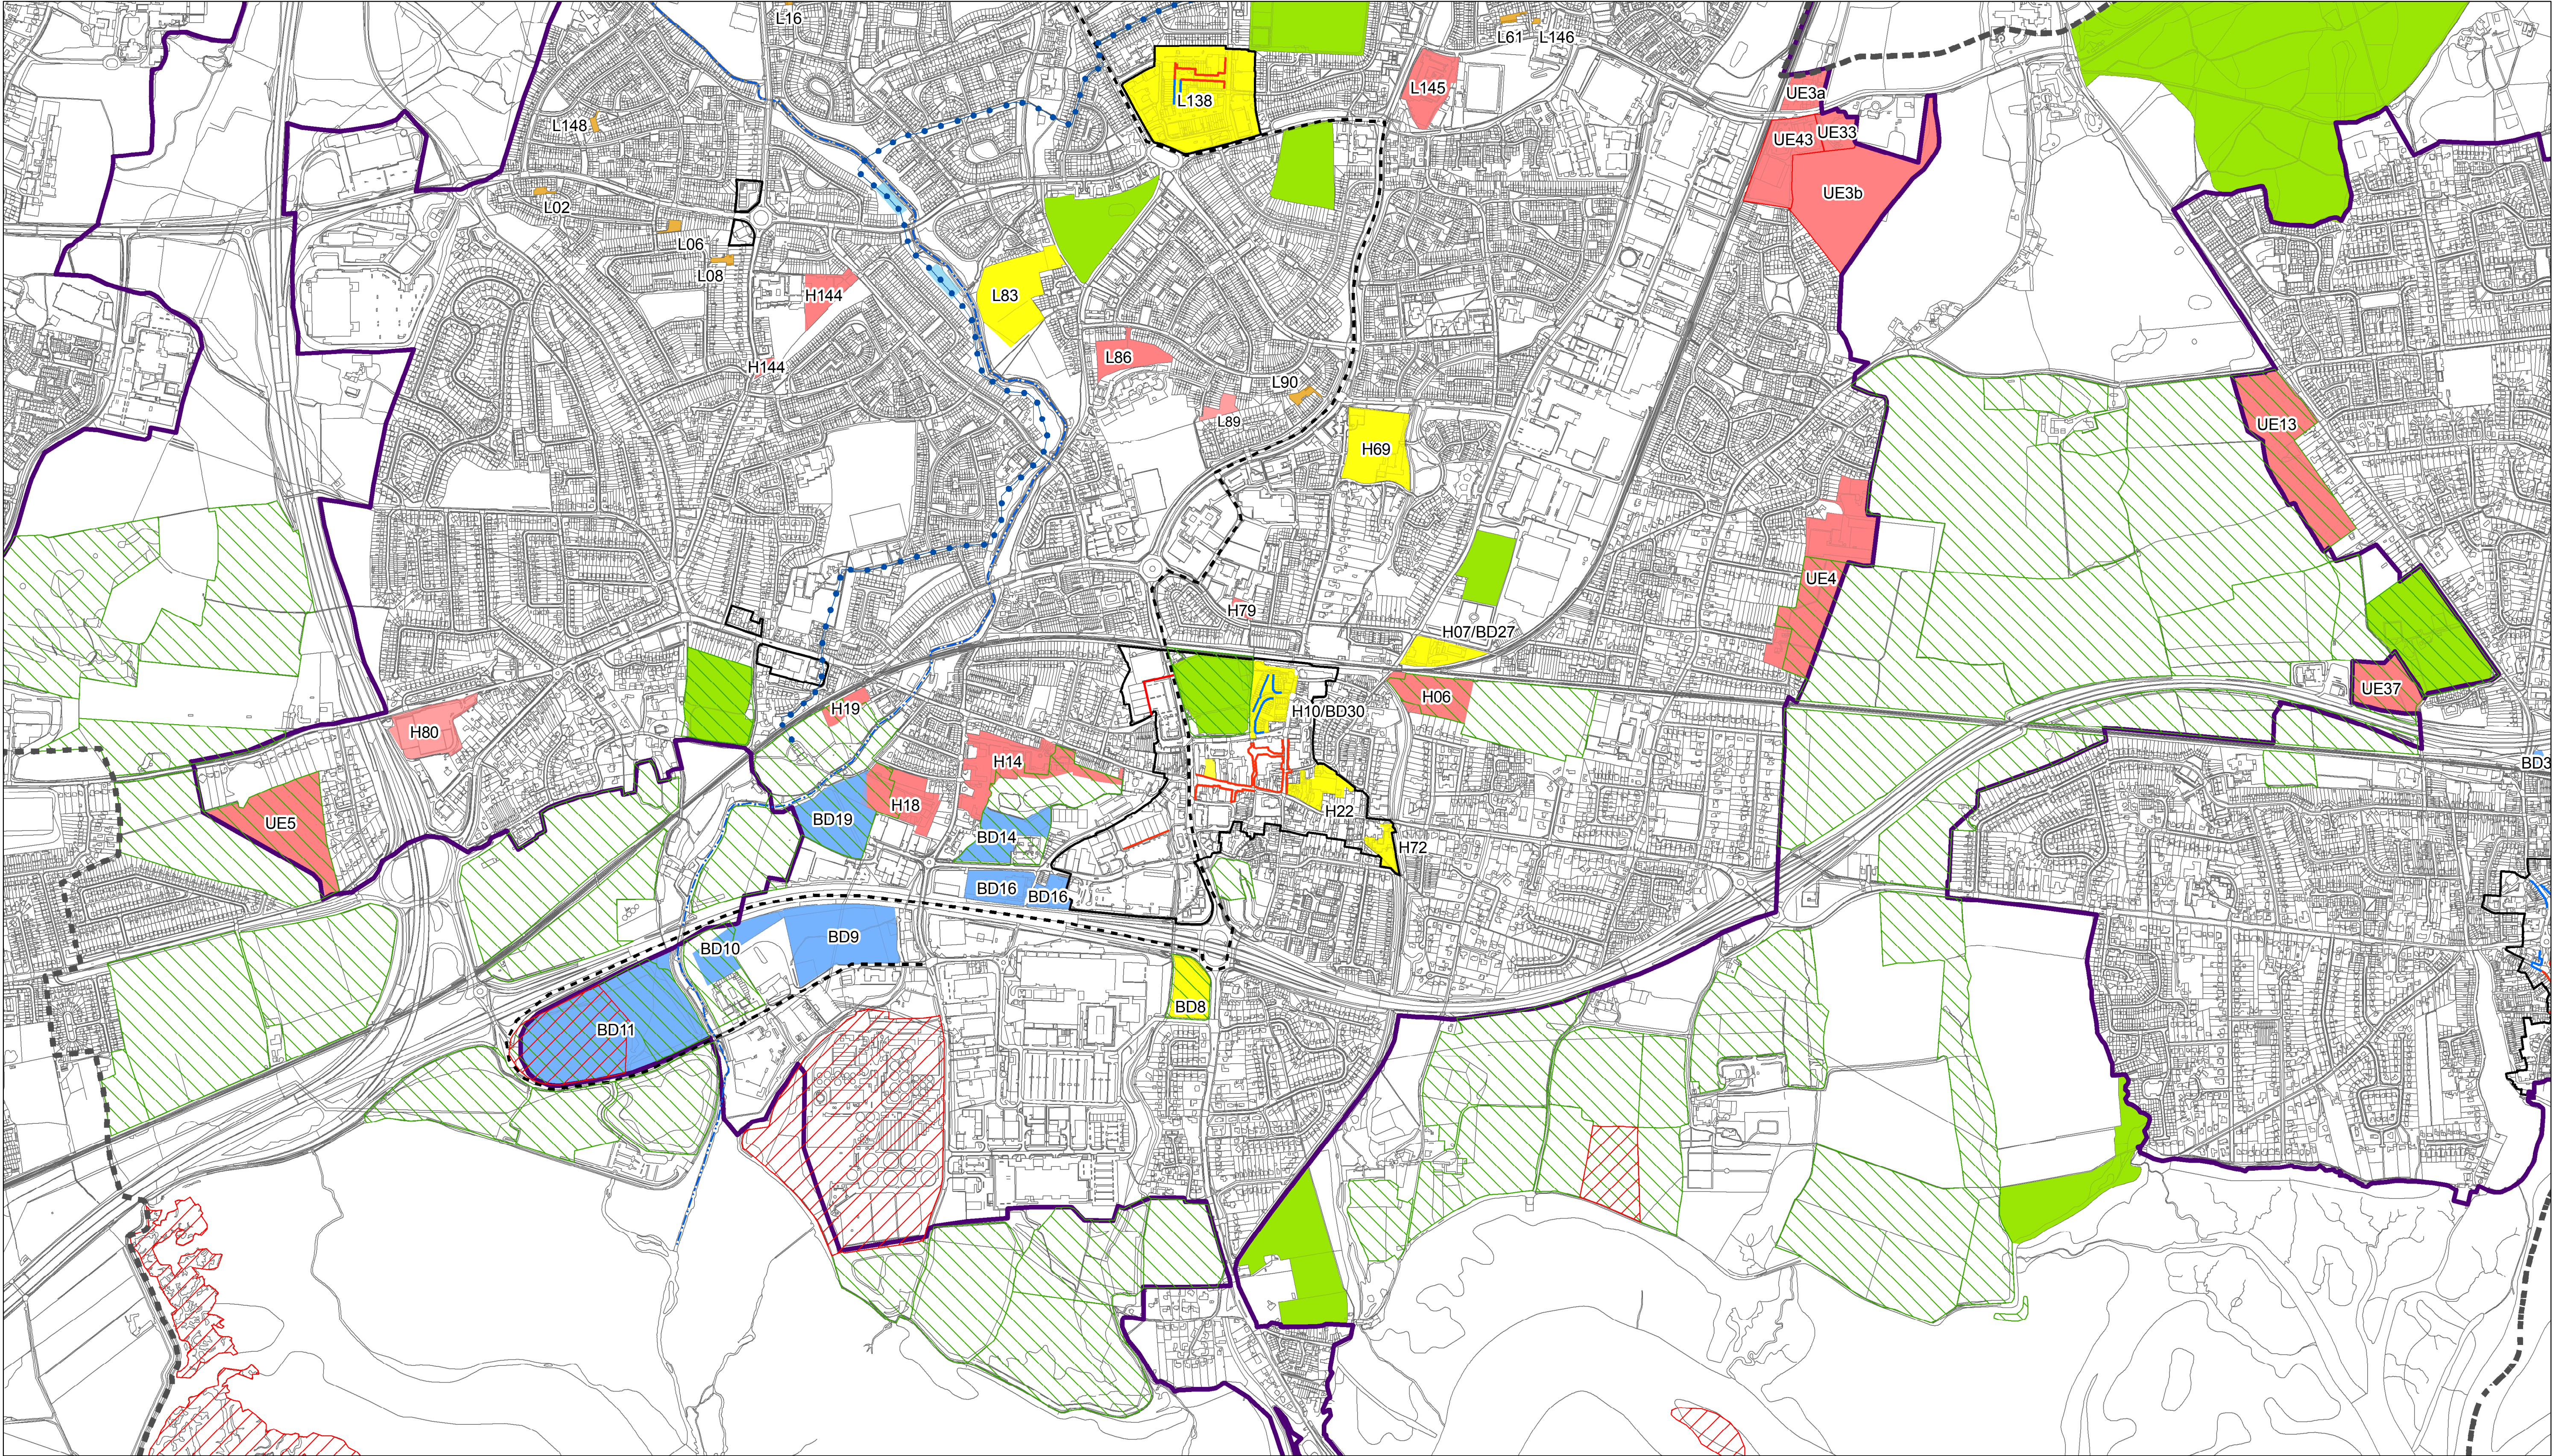

Appendix 3

Existing Site Layout Ref: P10759-A-1010

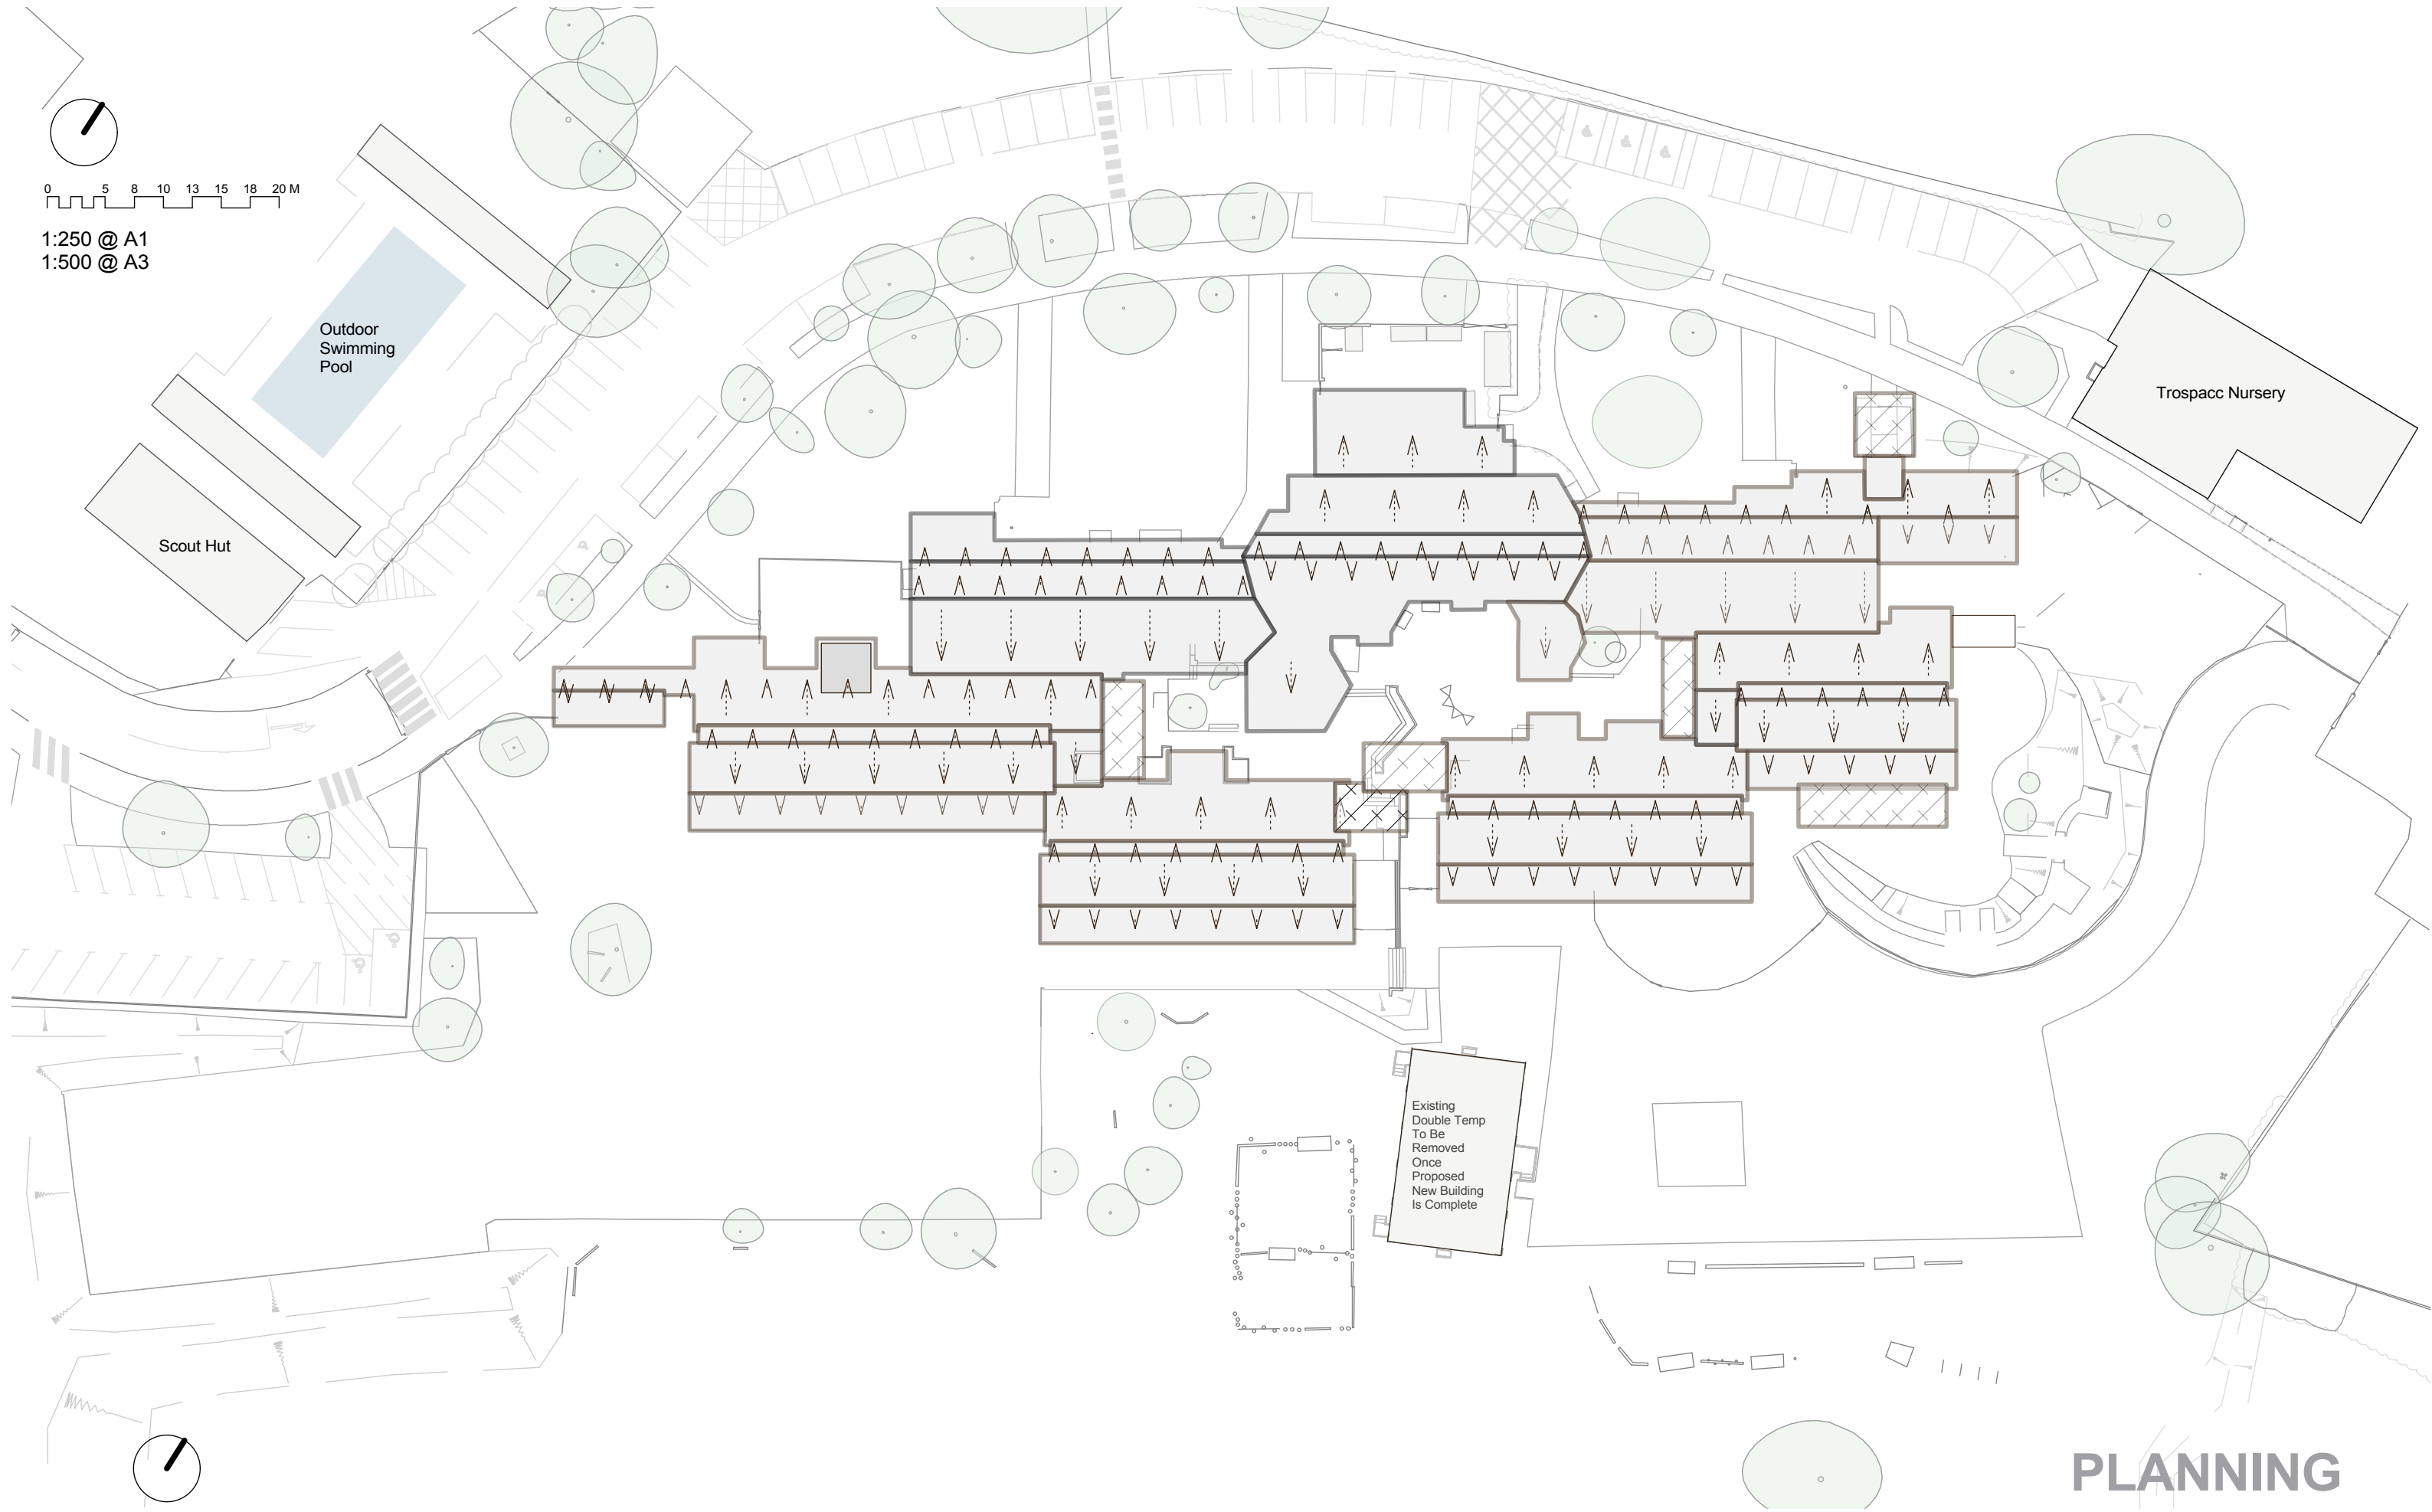

PLANNING



HCC Property Services,
Three Minsters House,
76 High Street, Winchester SO23 8UL.
tel: (01962) 847801

Notes		
1 This drawing is © copyright Hampshire County Council 2016. No unauthorised reproduction permitted. All rights reserved.	3 This map is reproduced from Ordnance Survey material with the permission of Ordnance Survey on behalf of the controller of Her Majesty's Stationery Office © Crown Copyright. Unauthorised reproduction infringes Crown Copyright and may lead to prosecution or civil proceedings. (100019180), (2016)	
2 No dimensions are to be scaled from this drawing		

rev	description	date	by

PROJECT				SHEET CONTENTS	
Hampshire County Council				Existing Site Plan	
Trosnant infant & Junior Schools					
1FE Expansion				Property Services	
SCALE	DATE	DRAWN.	CHKD.	DRAWING No.	REVISION
1:250@A1				P10759-A-1010	
1:500@A3	20/10/16	VM	CH		
				FILE REF.	File name