


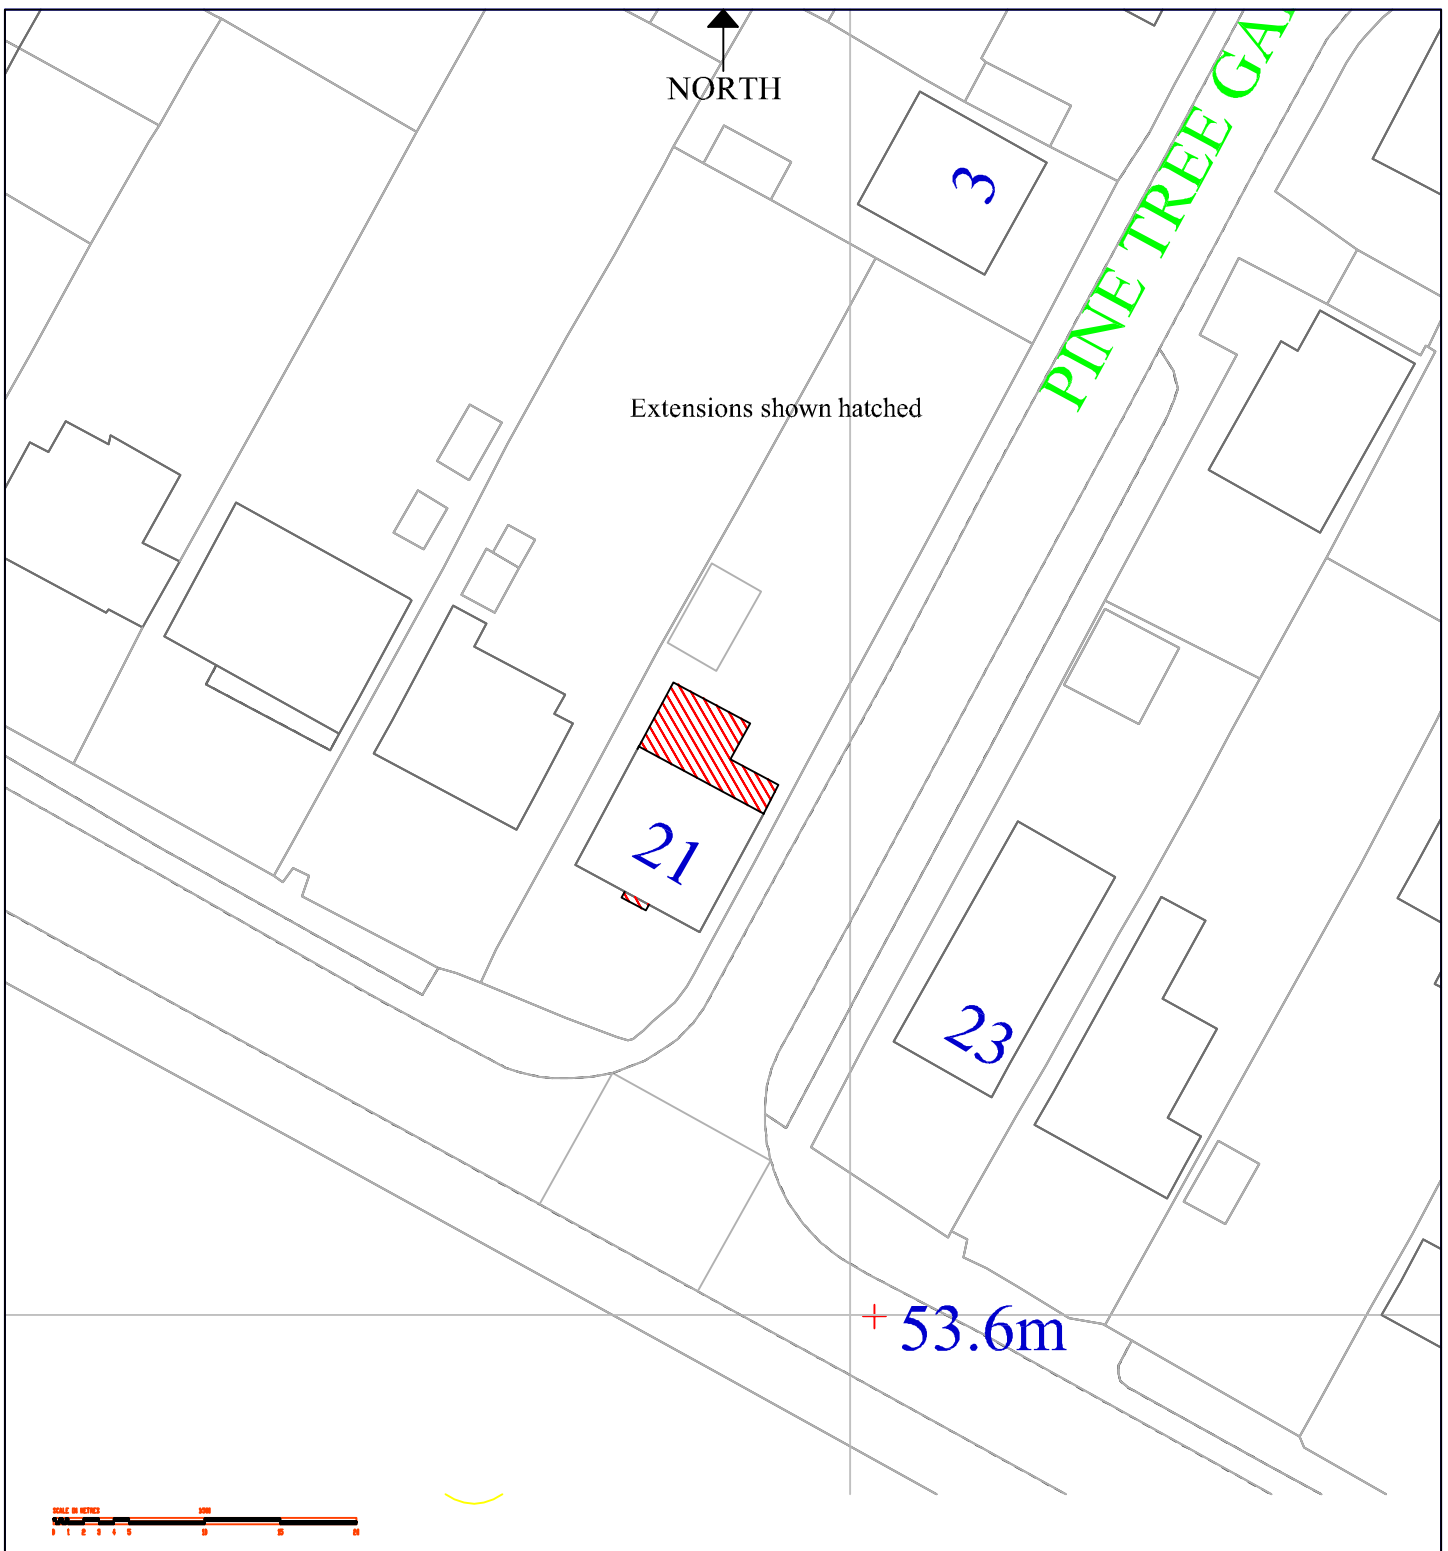

**Steven M
Norton**

CHARTERED SURVEYOR

25 Seamead

Fareham

Hampshire

PO14 2Ng

Tel: 01329 517649

Email: office@stevennorton.co.uk

www.stevennorton.co.uk



Produced 03.01.2012 from the Ordnance Survey National Geographic

Database under Licence (Serial number 100047474).

The representation of features as lines is no evidence of a property boundary. The representation of a road, track or path is no evidence of a right of way.

Job Title:

Rear Extension & Alterations @

21 Park Lane

Cowplain

Waterlooville

Hampshire

December 2011

Client: Mr & Mrs Jackson

Scale: 1:500

Draw. Title/No: A4 Site Plan

Rev: