

Ground floor plan

North Elevation

First floor plan

East Elevation

Roof plan

West Elevation

- 1

Bricks to match existing

2

Weatherboard cladding

3

Roof tiles to match existing

4

Aluminum windows and doors

5

Velux or similar rooflights

6

Frame-less glass balustrade


7

UPVC windows to match existing

8

Hit & miss Weatherboard cladding
- | | | |
|--|---|---------------|
| For
MR & MRS FJULSRUD | Title
PROPOSED FLOOR PLANS
& ELEVATIONS | Office
012 |
| Project
EXTENSION AT
40 GALAXIE ROAD,
WATERLOOVILLE | Date
AUGUST 2024 | Email
adn |
| | Drawn
LL | Web:
www |
| | Scale
As Noted @ A3 | |
| | Checked
- | |

Proposed plans & elevations scale 1:100

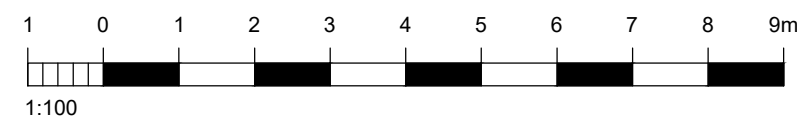

For MR & MRS FJULSRUD	Title PROPOSED FLOOR PLANS & ELEVATIONS				Office Tel: 01243 933732	 JB ARCHITECTURE
Project EXTENSION AT 40 GALAXIE ROAD, WATERLOOVILLE, PO8 9AR	Date AUGUST 2024	Drawn LL	Scale As Noted @ A3	Checked -	Email: admin@jb-architecturedesign.com	
	Job Number PL.829.24	Drawing Number -03	Revision E		Web: www.jb-architecturedesign.com	