

Levels

The construction area of the site is level hence no level survey has been provided

Flood Risk

This site does not fall in a flood risk area hence no flood risk assessment has been provided

Tree Survey


This proposal has no impact on trees

Parking Provision

This site retains three parking spaces and a garage no increased occupancy is proposed


Boundary Treatment

The boundaries are made up of hedging to the rear and approximately 1.8 m fences which will be unchanged

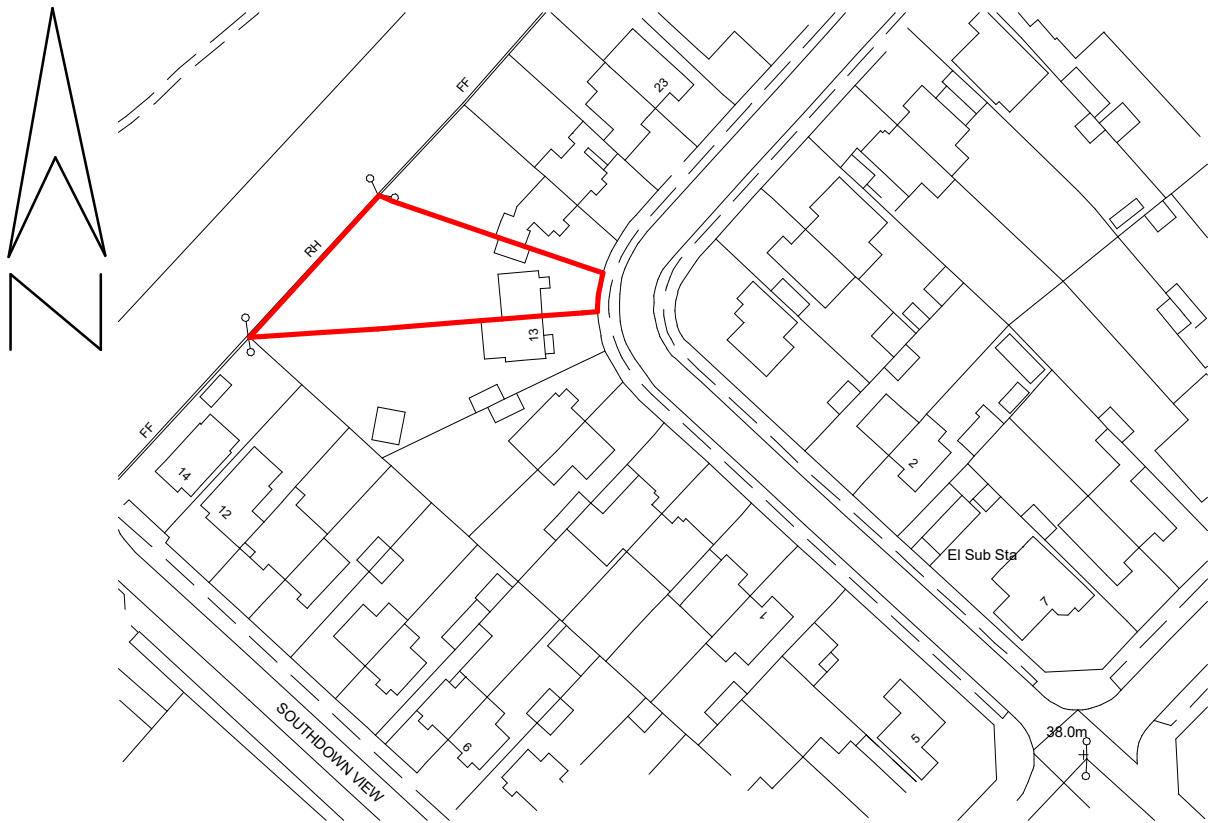


1 Location Plan


1 : 1250

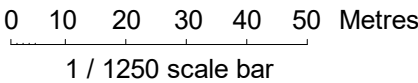

This map was purchased from  
emapsite.com on 5.10.2022 and is subject  
to the following © Crown copyright and  
database rights  
Ordnance Survey 0100031673

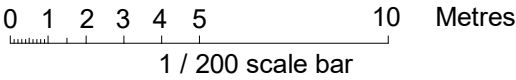

2 Site Plan  
1 : 200

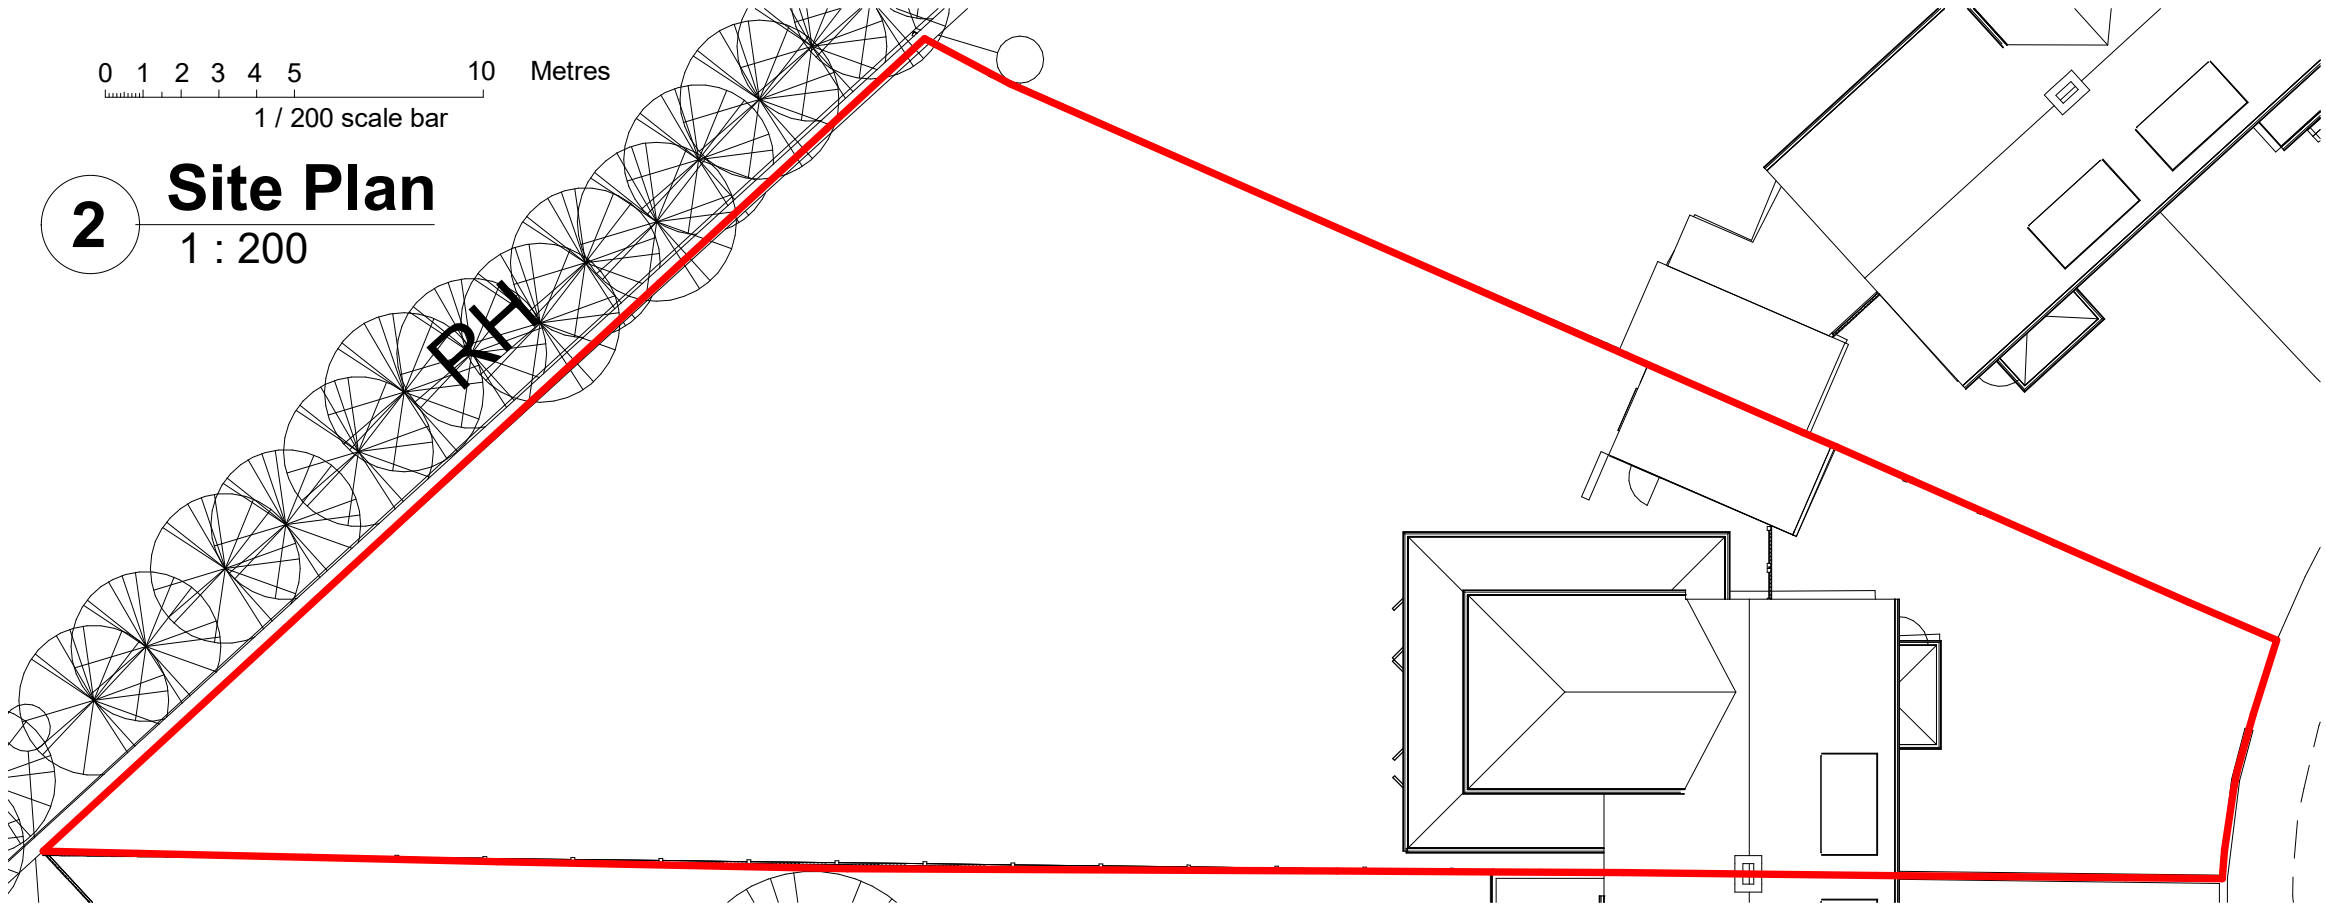

IJ Murray  
Associates Ltd  
www.ijma.co.uk



I J Murray Associates  
Ltd  
200 Seafront  
Hayling Island  
Hampshire  
PO11 9HR  
Phone 07779 246915  
e-mail ian@ijma.co.uk

These drawings are for planning and, if specified, building regulation  
purposes only and are not for construction. All dimensions should be  
checked on site before work commences

These drawings are the  
property of IJ Murray  
Associates Ltd and should  
not be reproduced or used  
in any way without the  
permission of a Director of  
IJ Murray Associates Ltd

Mr & Mrs Cannon  
15 Silverdale Drive  
Proposed V5

Site and Location Plan

|                |                            |       |              |
|----------------|----------------------------|-------|--------------|
| Project number | Project Number             | A111  |              |
| Date           | Issue Date                 |       |              |
| Drawn by       | Author                     |       |              |
| Paper size     | A3 (Print 100% no borders) | Scale | As indicated |