



Application Boundary


Land owned by the applicant adjoining the application site

Key:


Objects to be removed

Parking Key:	
Allocated	23
Un-Allocated	7
Visitor	6
TOTAL	36

Accommodation Schedule					
Unit Type no	Description	Quantity	GIA m2	total m2	total ft 2
01	4b8p Detached	2	180.2	360.4	3879.3
02	3b6p Semi	8	124.5	996	10720.9
03	2b Flats	4	70.52	282	3036.2
04	5b10p Detached	1	252.9	253	2723.3
TOTALS		15		1891.4	20358.9

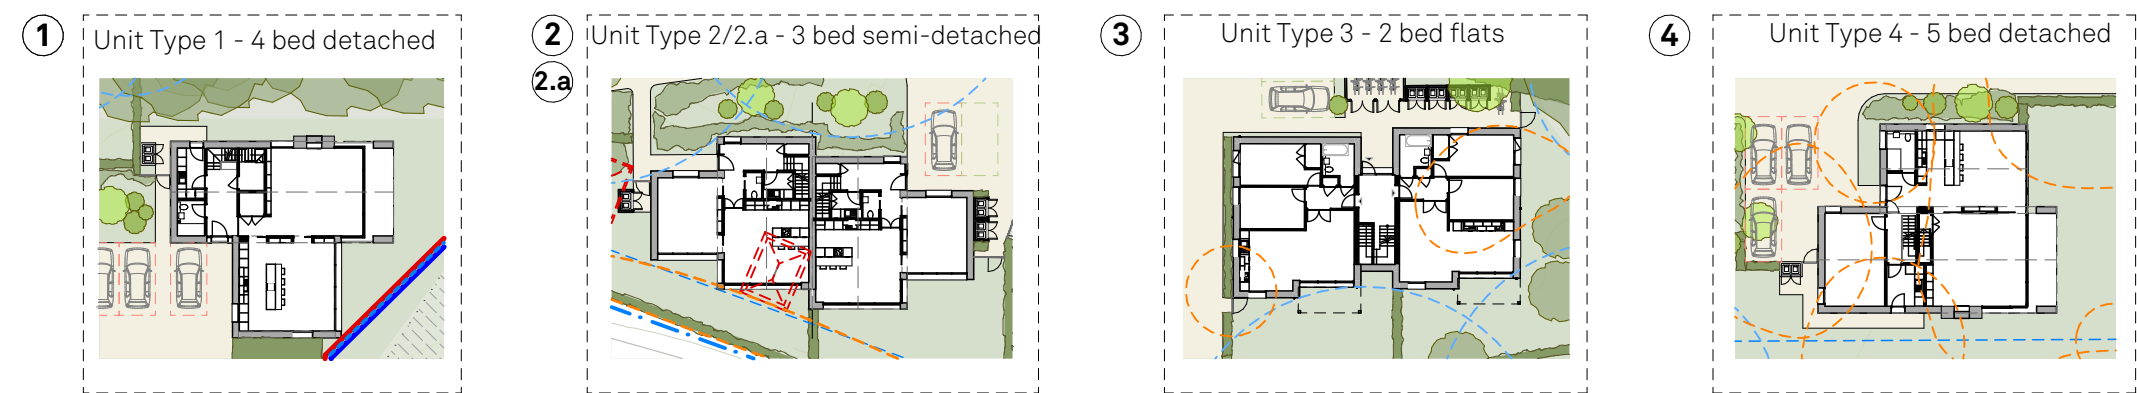

rev.	date	changes description	status	issued by
P08	30/05/2024		S1	P08
P07	03/05/2024	Amendments for planning	S1	P07
P06	03/01/2024	PLANNING ISSUE	S1	P06

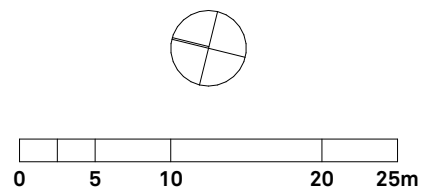

RE-FORMAT

this drawing is the copyright of Re-Format LLP and may not be copied, altered or reproduced in any way or passed to a third party without written authority. All dimensions subject to site survey and site verification. Do not scale for construction @

www.re-format.co.uk
mail@re-format.co.uk
+44 (0)1730 778778

drawn by
RP
checked by
MS

date created
30/05/2024
scale at A1
1:500, 1:1

project title
46 Warblington Road
document title
Proposed Site Plan

project	originator	volume	level	type	role	number
23034	RFT	00	ZZ	DR	A	0121
status	suitability description					revision
S1	Suitable for Co-ordination					P08