


1. Southern Egress (1:250)

Downley Road

Pedestrian / Vehicle Inter-visibility

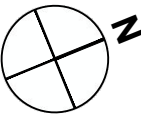

11m Pedestrian / Vehicle Inter-visibility (10mph).
Taken 1.5m back from kerb




Scale 1:250

2. Northern Access (1:500)

Downley Road

43m Pedestrian / Vehicle Inter-visibility (30mph)
Taken 1.5m back from kerb

43m Pedestrian / Vehicle Inter-visibility (30mph)
Taken 1.5m back from kerb

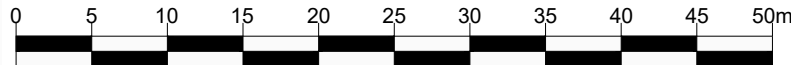

Scale 1:500



www.slrconsulting.com

Drawing Status & Suitability Code

Designed	Drawn	Checked	Authorised
	LJ	TF	
Date	Date	Date	Date
	11.10.24	11.10.24	

Drawing Number
425.065366.00001_AT_SK04

Rev.

D

Client
Canmoor Developments Limited

Project
Downley Road, Havant

Drawing Title
Proposed Site Access & Egress

Scale
As Shown

@ A3

SLR Project No.

D	Inter-visibility splays added	21.01.25	LJ	KL	
C	Site plan updated	15.01.25	LJ	KL	
B	Site plan updated	18.12.24	LJ	KL	
A	Tactile paving added.	11.12.24	JM	SE	
Rev	Amendments	Date	By	Chk	Auth

Rev	Amendments	Date	By	Chk	Auth
-----	------------	------	----	-----	------

Notes:

1.

Legend:

- Proposed kerbline
- Proposed carriageway