


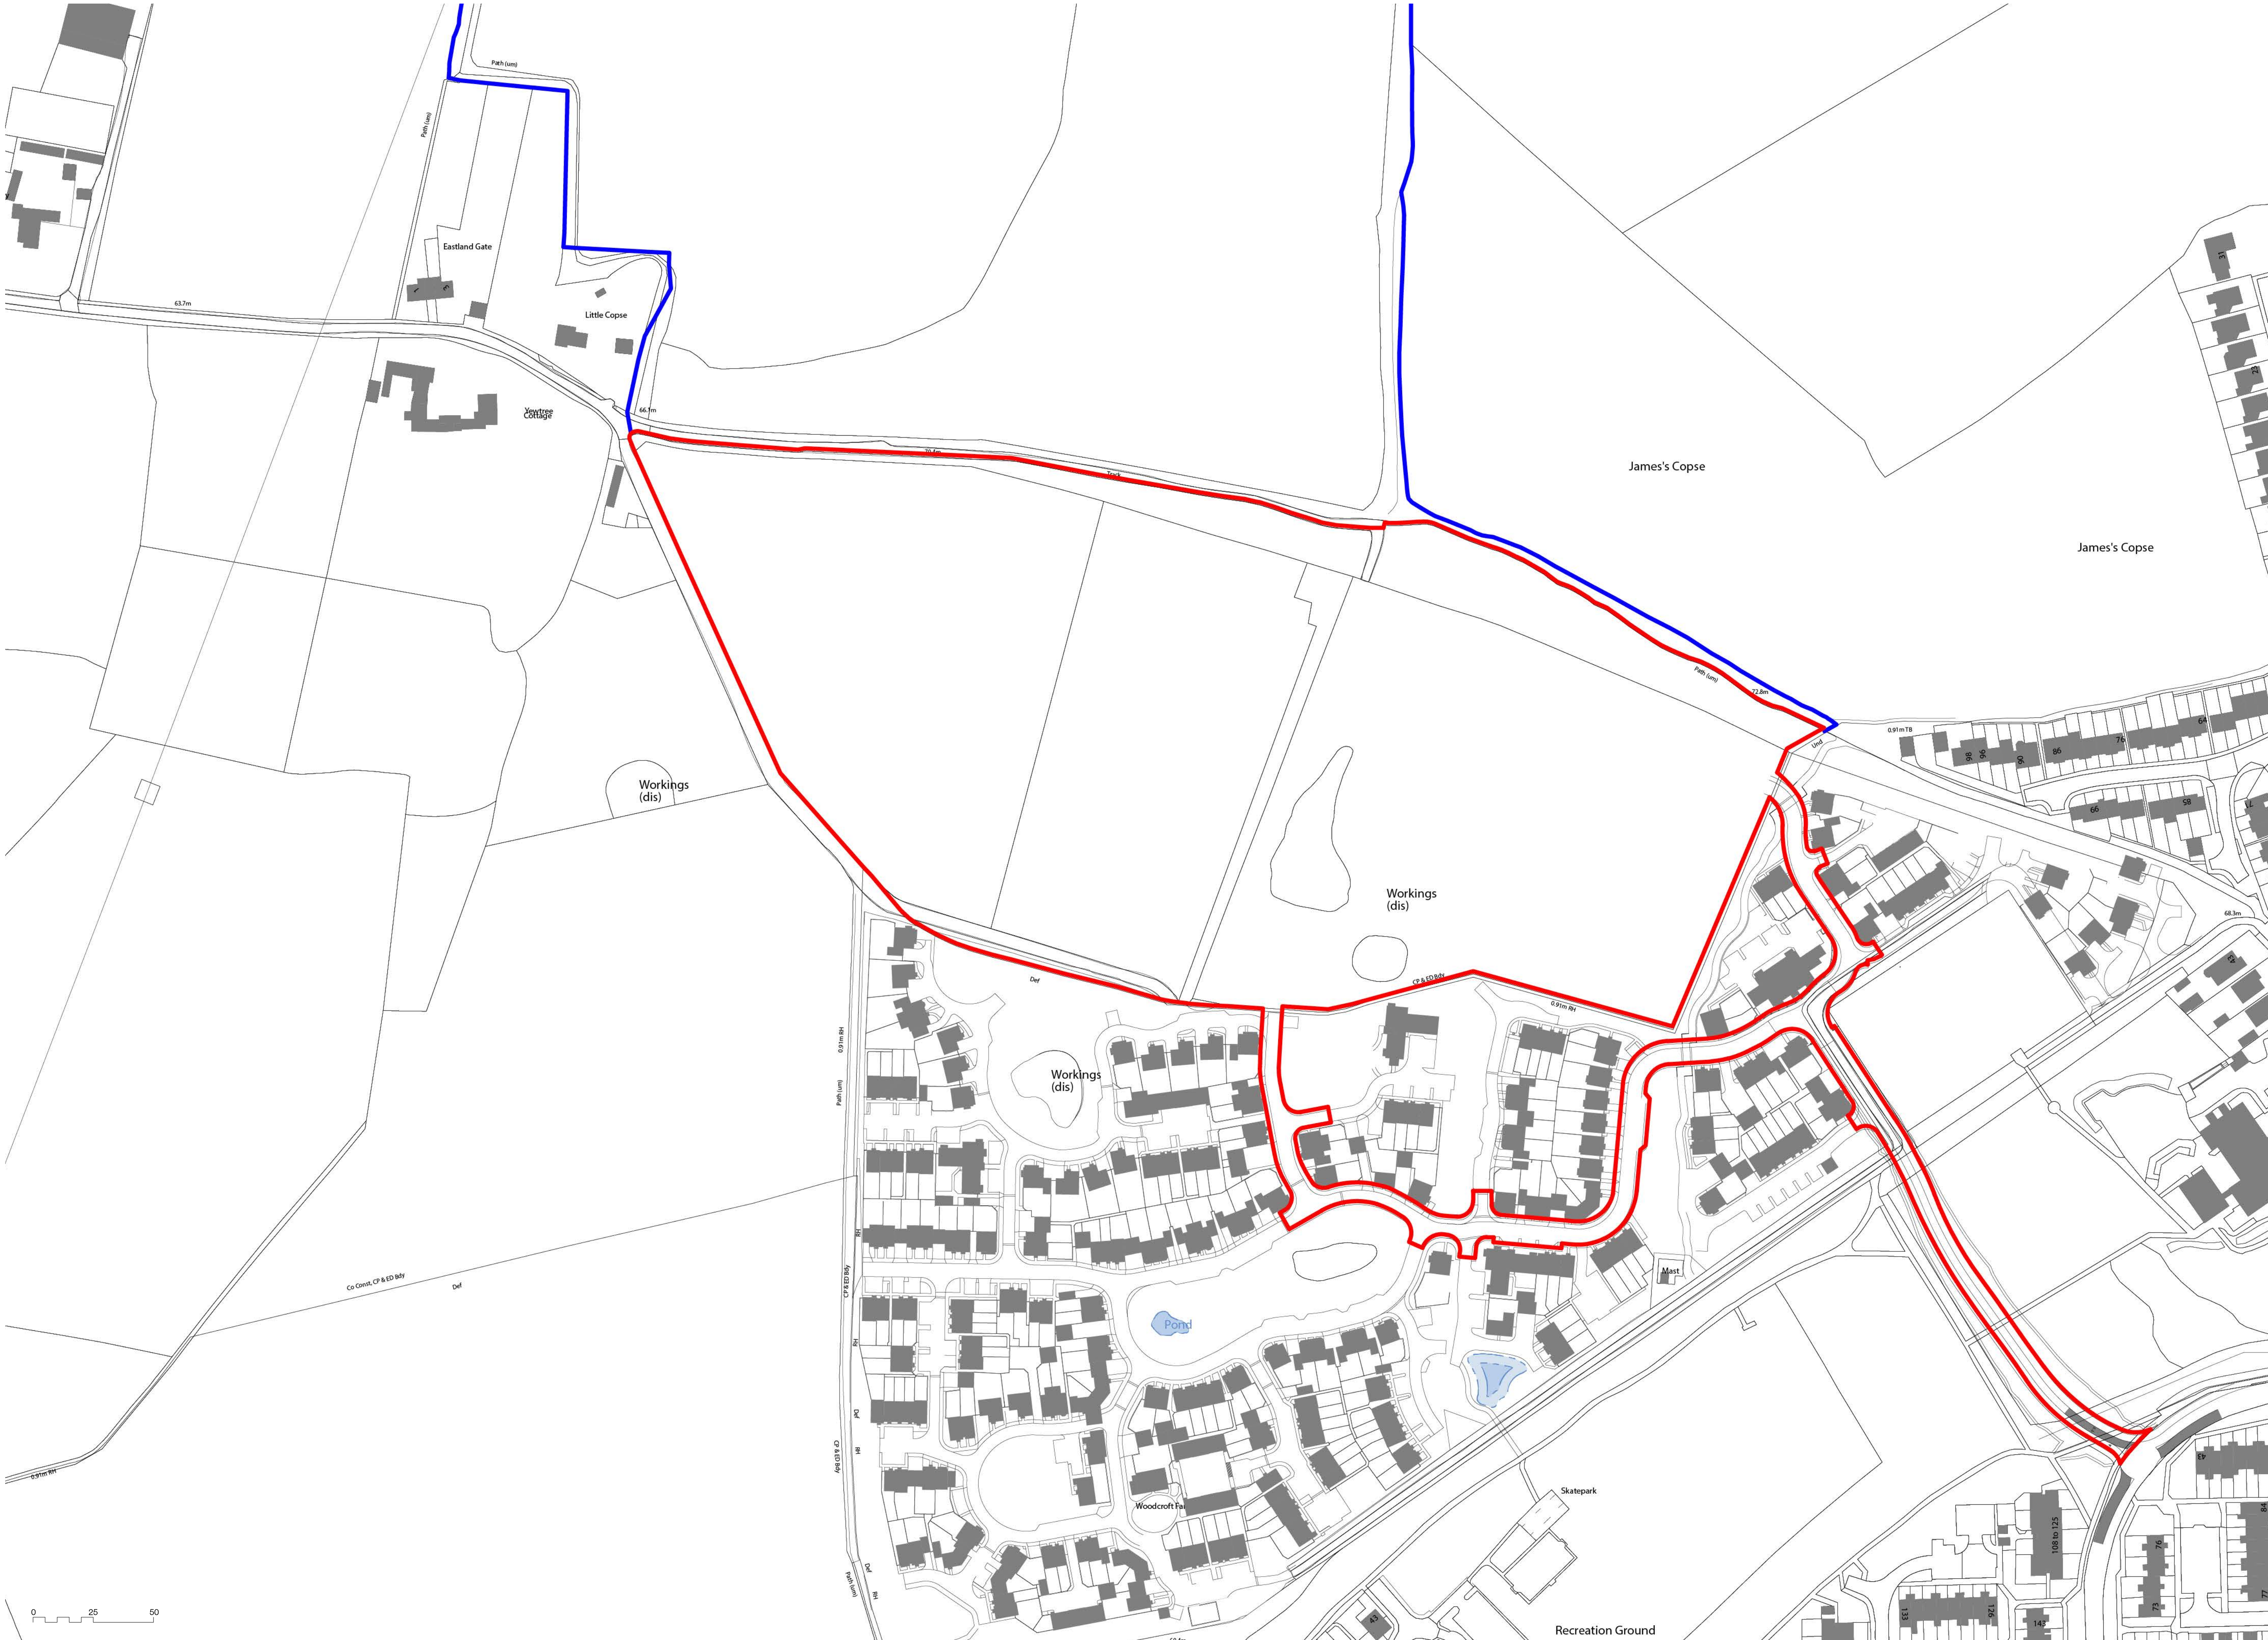

Key

- Site Boundary
- Land owned by Grainger plc

Land at Woodcroft Farm
on behalf of Grainger plc

Reproduced from the Ordnance Survey Map with the permission of the Controller of H.M. Stationery Office Crown copyright licence number 100024244 Savills (UK) Ltd. Published for the purposes of identification only and although believed to be correct accuracy is not guaranteed.
C:\Users\stheo\Documents\BoxUK\Urban Design\Houses\Grainger\Woodcroft Farm\Press3\template\Drawings\NDD\445315_NDD5_Woodcroft Farm\Drawingbook\13/05/24
© Copyright Savills (UK) Ltd.

drawing no.	RL001	drawing	Site Plan
revision	E(13.05.2024)	scale	1:1,250@A1
drawn by	AIL	checked by	PF
date	10.11.2023	job no.	445315

