

proposed extension to  
existing garage.

drive way

provide new wall /  
fence with gate.

Note:  
Do not Scale from this Drawing (except for planning approval).  
All dimensions are in millimetres and to be checked on site.  
All Dimensions relating to subcontractors or suppliers work  
must be checked and agreed between the main contractor and  
the sub-contractors anc suppliers.

1615

bedroom

shower room

proposed entrance to  
annex.

entrance

c'bd

+ 10.079  
PROPOSED FFL

living area to be  
vaulted with rooflights  
above.

grass

living

patio


+ 9.900  
PROPOSED PATIO

PROPOSED FLOOR PLAN  
SCALE 1:50

+ 10.000  
EXTG FFL

+ 9.970  
EXISTING PATIO

patio

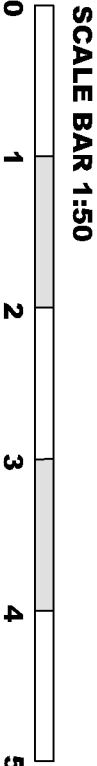

|                                             |  |            |       |               |   |
|---------------------------------------------|--|------------|-------|---------------|---|
| DRAWING TITLE -                             |  | DATE -     |       | SCALE -       |   |
| PLANNING APPLICATION -                      |  | April 2024 |       | 1:50 @ A3     |   |
| PROPOSED ANNEX FLOOR PLAN                   |  | DRN -      | CHK - | DRAWING REF - |   |
| CLIENT -                                    |  | gp         | -     | 23251 PL300   |   |
| Mr & Mrs Dixon, 82 The Date, Widley, Hants. |  |            |       | Rev           | B |

grp architectural design

t. 07747 011252 e. gavin.pager77@gmail.com