

LiAS Design Notes

This preliminary design is produced by the Lighting Application Specialist (LiAS) team of Signify UK based on information supplied by the Customer for the purpose of identifying suitable products and costing the proposal. This design cannot be used for Construction, as this design does not purport to eliminate health and safety risks as a CDM Regulation risk assessment has not been undertaken.

Depending on the level of information received, a number of assumptions may have been applied in order to create an indicative lighting proposal and costing model, according to lighting industry guidelines and incorporating industry best practice methods. These assumptions are documented below and will require confirmation by the Principle Designer (which is not Signify UK) during the detailed design phase.

Project Specific Assumptions

- **Lighting levels in accordance with the Lidl specification. With medium use car parking (15 lux average min 25% UO) as per BS5489 standards.**
- **“Signify has not undertaken any emergency lighting calculations. Luminaires marked as emergency fittings are for indicative purposes only. It is the responsibility of the Principle Designer to ensure emergency lighting calculations are performed and that all emergency evacuation routes are lit to a suitable standard.”**

Generic Assumptions (unless specifically informed differently)

- Preliminary Design proposals produced by the Signify LiAS Team are not to be used for installation purposes. It is the responsibility of the Principle Designer and/or Principle Contractor to ensure all Installation and Maintenance can be done in a safe manner, carried out by competent persons, based on their agreed Risk Assessments and Method Statements.
- The Luminaire Maintenance Factors have been based on 6-year cleaning intervals within an E3/E4 Environmental Zone and it is assumed that lamp/luminaire failures will be replaced on a 'spot replacement'.
- Energy consumptions have been based on the luminaire/s having Constant Light Output (CLO) enabled and the quoted wattage/s are the average over 100,000 hours (without dimming).
- The design calculations produced by Signify do not account for the effect obstructions, such as trees, will cause.
- Signify has not been provided with utility plans showing Buried, Above Ground or Overhead utilities. Therefore, all column/luminaire locations are indicative and are subject to review/verification by the Principle Designer.
- Unless stated otherwise, Signify has not visited site. Therefore, all column/luminaire locations are indicative and are subject to an onsite verification arranged/performed by the Principle Designer.
- Signify has not produced any Private Cable Network electrical calculations or reviewed the DNO network to confirm power supplies to the proposed lighting.
- Signify has not performed any asset condition testing and therefore assumes that any existing lighting columns/wall mounted brackets are structurally capable of supporting the weight & windage of the proposed luminaire/s. This must be verified by the Principle Designer before installation works commence.
- Unless stated otherwise, Signify is not supplying the new lighting columns (including brackets etc) and therefore it is the responsibility of the Principle Designers to confirm that all proposed equipment is suitable for the intended locations (e.g. raise & lower, ground condition, foundation type, saline environment, etc).
- Unless stated otherwise, luminaires will be supplied in their standard colour.

Luminaire Schedule

|                                                                                       |   |
|---------------------------------------------------------------------------------------|---|
|     | LL-A<br>lamp(s): LL-A<br>candela file 'LL-A 4900lm.Idt'<br>1 lamp(s) per luminaire, 4900 initial lumens per lamp<br>Maintenance Factor = 0.760<br>Outreach (from mounting axis to photometric center)= 400 mm<br>tilt angle= 5 deg<br>mounting height= 6 m<br>number locations= 1, number luminaires= 1                            |
|    | LL-A<br>lamp(s): LL-A<br>2 luminaires per location, candela file 'LL-A 4900lm.Idt'<br>1 lamp(s) per luminaire, 4900 initial lumens per lamp<br>Maintenance Factor = 0.760<br>Outreach (from mounting axis to photometric center)= 900 mm<br>tilt angle= 5 deg<br>mounting height= 6 m<br>number locations= 4, number luminaires= 8 |
|    | LL-Canopy<br>lamp(s): LL-Canopy<br>candela file 'LL-CANOPY.Idt'<br>1 lamp(s) per luminaire, 2100 initial lumens per lamp<br>Maintenance Factor = 0.810<br>Outreach (from mounting axis to photometric center)= 0 mm<br>mounting height= 3.25 m<br>number locations= 1, number luminaires= 1                                        |
|    | LL-Canopy<br>lamp(s): LL-Canopy<br>candela file 'LL-CANOPY.Idt'<br>1 lamp(s) per luminaire, 2100 initial lumens per lamp<br>Maintenance Factor = 0.810<br>Outreach (from mounting axis to photometric center)= 0 mm<br>mounting height= 3.25 m<br>number locations= 16, number luminaires= 16                                      |
|   | LL-E<br>lamp(s): LL-E<br>ballast: -<br>candela file 'LL-E.ies'<br>1 lamp(s) per luminaire, 4200 initial lumens per lamp<br>Maintenance Factor = 0.810<br>Outreach (from mounting axis to photometric center)= 0 mm<br>tilt angle= 10 deg<br>mounting height= 3.25 m<br>number locations= 26, number luminaires= 26                 |
|  | LL-E<br>lamp(s): LL-E<br>ballast: -<br>candela file 'LL-E.ies'<br>1 lamp(s) per luminaire, 4200 initial lumens per lamp<br>Maintenance Factor = 0.810<br>Outreach (from mounting axis to photometric center)= 0 mm<br>tilt angle= 10 deg<br>mounting height= 3.25 m<br>number locations= 2, number luminaires= 2                   |
|  | LL-C<br>lamp(s): LL-C<br>candela file 'LL-C 7.5klm.Idt'<br>1 lamp(s) per luminaire, 7500 initial lumens per lamp<br>Maintenance Factor = 0.760<br>Outreach (from mounting axis to photometric center)= 400 mm<br>tilt angle= 5 deg<br>mounting height= 6 m<br>number locations= 8, number luminaires= 8                            |

Philips Lighting Contacts


Richard Fortune, Key Account Manager - +44 (0) 7787 004900  
Richard.Fortune@signify.com



|     |          |                                    |          |      |     |                    |                                        |
|-----|----------|------------------------------------|----------|------|-----|--------------------|----------------------------------------|
| Rev | DSR no.  | Comment                            | Date     | LiAS | KAM | Project Number     | Project Name                           |
| 0   | D-485083 | INITIAL PROPOSAL                   | 22.11.22 | CP   | RF  | 0400800153         | LIDL PURBROOK WAY, HAVANT              |
| 1   | D-487634 | LUMINAIRE REMOVALS AND RELOCATIONS | 05.12.22 | CP   | RF  |                    |                                        |
| 2   | D-491600 | WALL MOUNTED LUMINAIRE ADJUSTMENTS | 11.01.23 | CP   | RF  | Scale & Sheet Size | Drawing Name                           |
| 3   | D-561278 | NEW LAYOUT AND REBUILD             | 26.03.24 | CP   | RF  | NTS @ A3           | LiAS DESIGN NOTES & LUMINAIRE SCHEDULE |
|     |          |                                    |          |      |     | Sheet No           |                                        |
|     |          |                                    |          |      |     | DWG 00             |                                        |
|     |          |                                    |          |      |     |                    |                                        |
|     |          |                                    |          |      |     |                    |                                        |
|     |          |                                    |          |      |     |                    |                                        |
|     |          |                                    |          |      |     |                    |                                        |

PROPOSAL  
(NOT FOR CONSTRUCTION)

**Lighting Proposal Terms and Conditions of Use**  
These terms apply to the use of this preliminary proposal produced by Signify UK. This “**Proposal**” is understood to mean this document, a CAD drawing, lighting calculations, written documents, verbal conversations or any medium used to demonstrate or communicate the proposed lighting scheme using products from Signify’s brands. A “**Customer**” is the person or organisation for whom the Proposal is intended. The “**CDM Regulations**” means The Construction, Design and Management Regulations 2015, the Safety, Health & Welfare at Work Act 2005, The Construction (Design & Management) Regulations (Northern Ireland) 2015.  
This Proposal is for guidance only and cannot be relied upon for purposes of installation or Health and Safety.  
The supply and installation of this lighting scheme are subject to a contract being agreed between Customer and Signify.

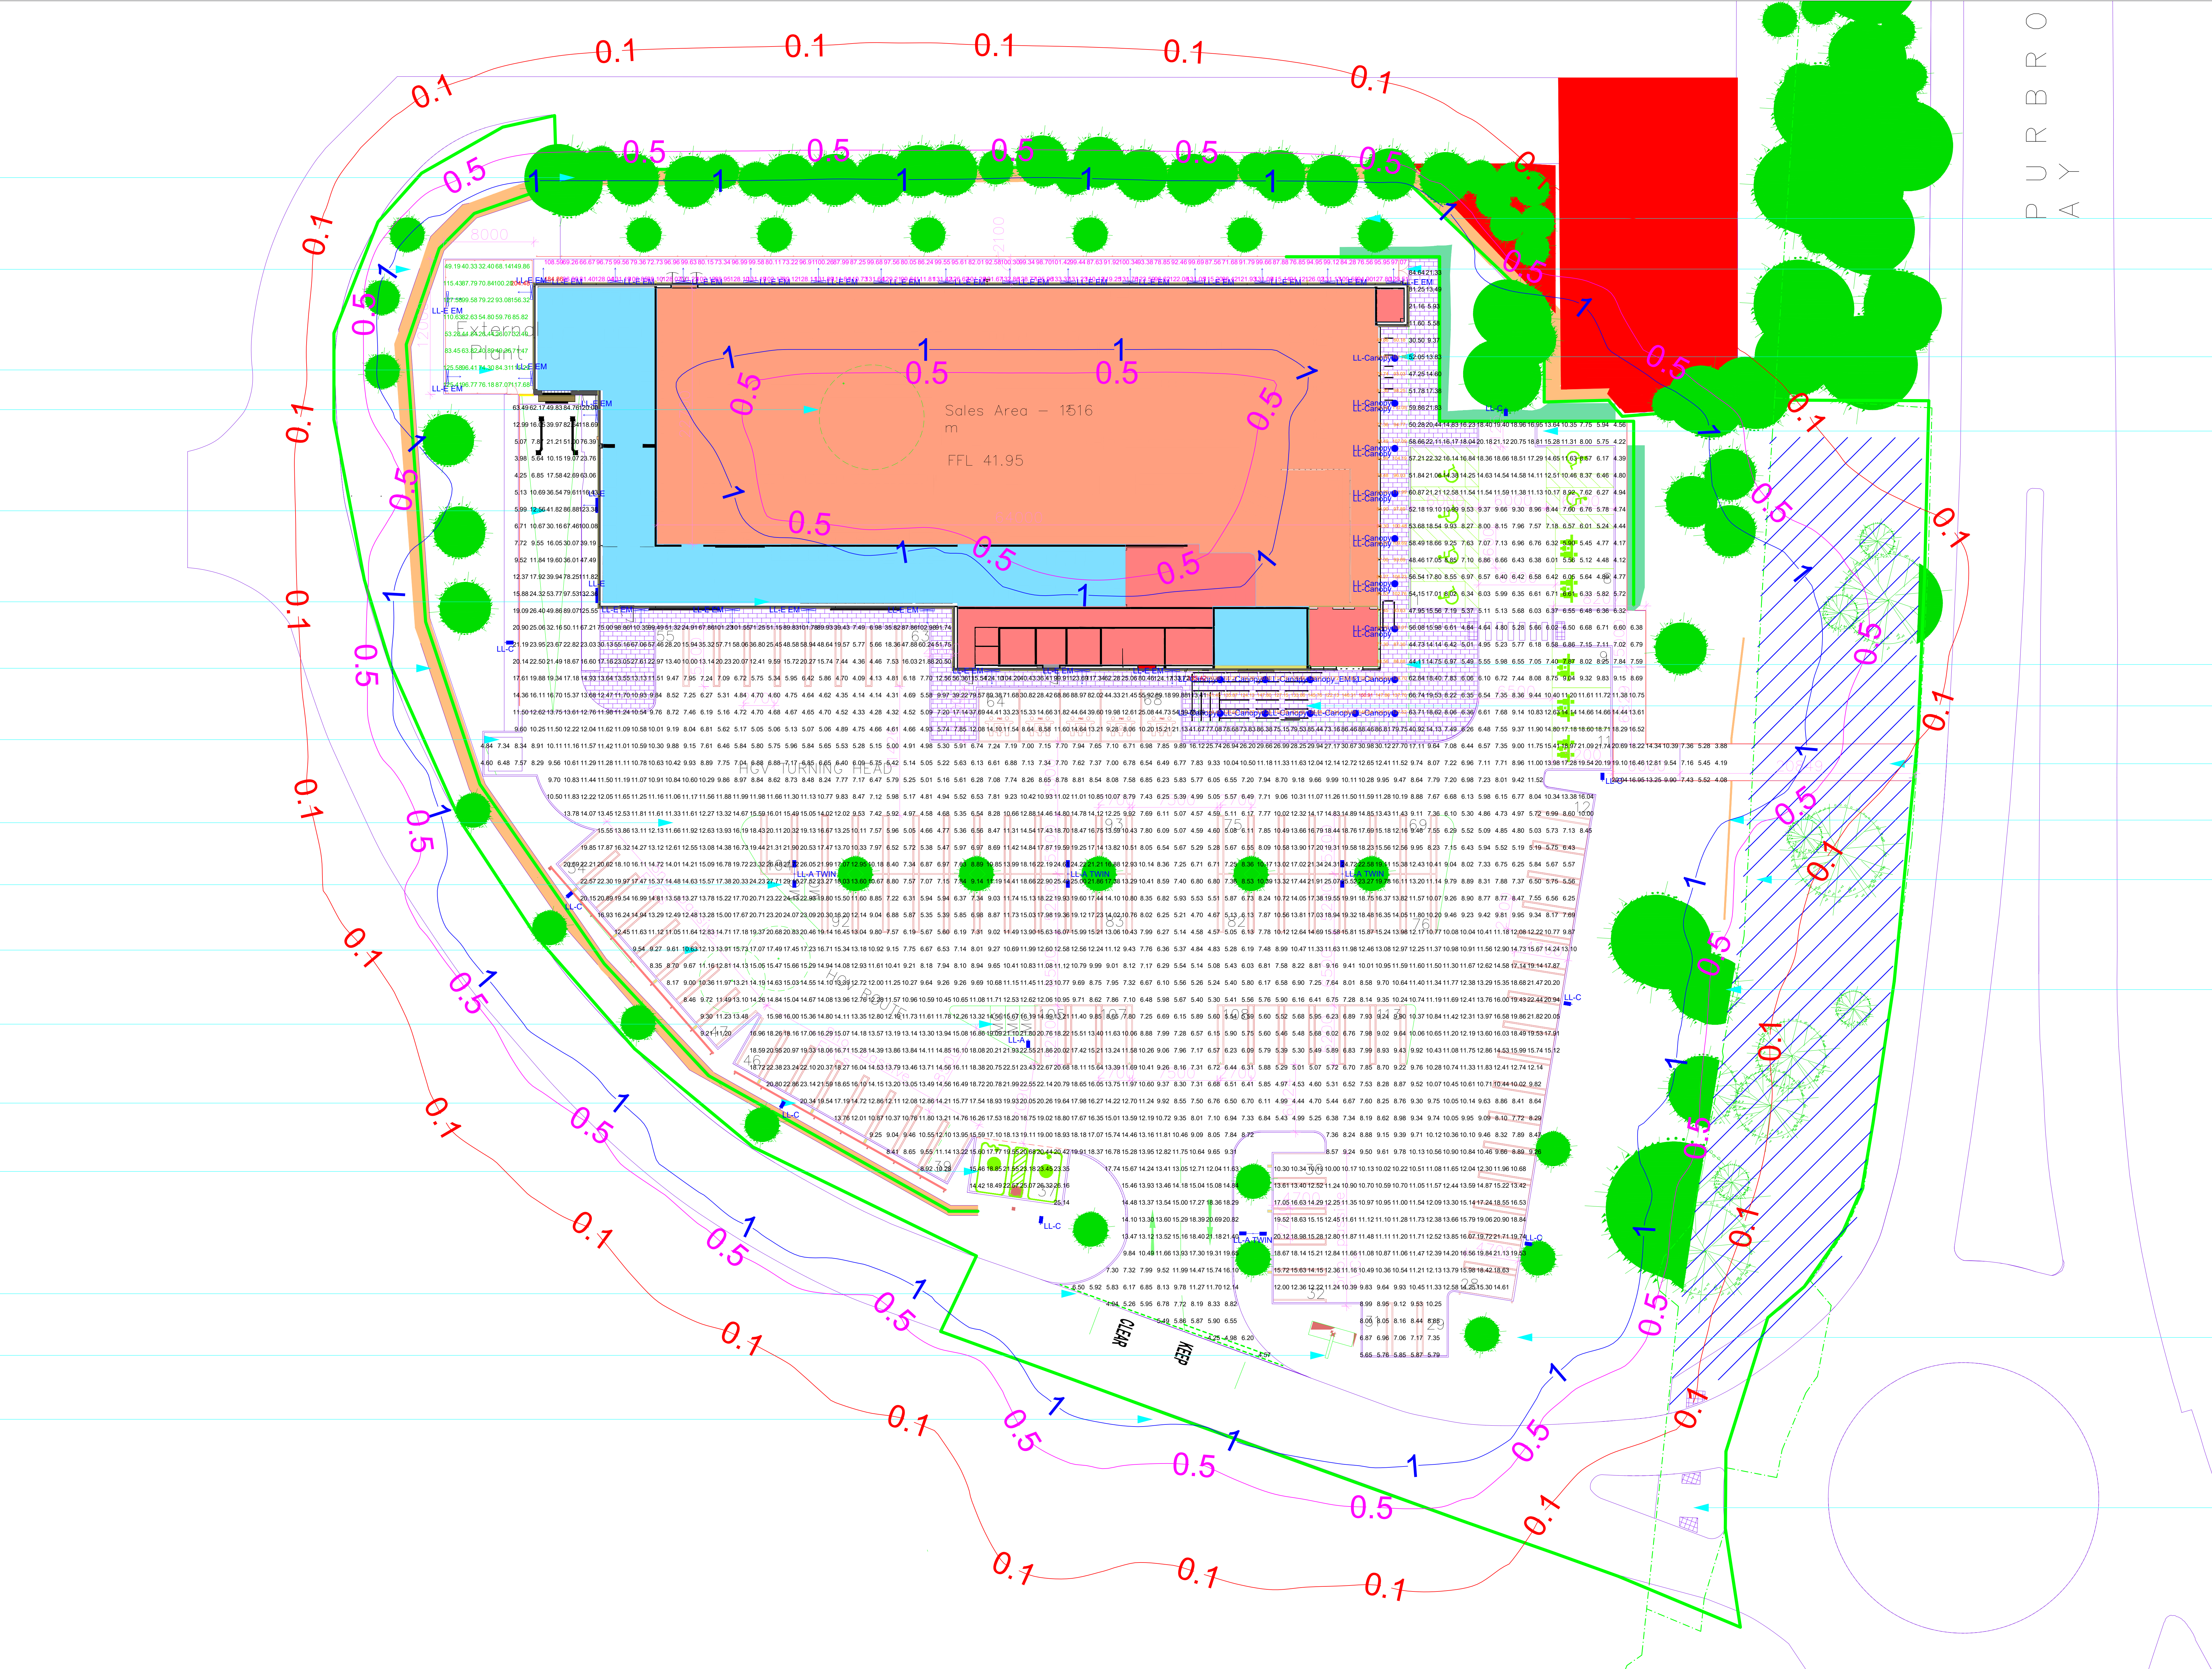

- LL-A**  
LL-A  
candela file 'LL-A 4900m.lgt'  
1 lamp(s) per luminaire, 4900 initial lumens per lamp  
Maintenance Factor = 0.700  
Outreach (from mounting axis to photometric center)= 400 mm  
tilt angle= 5 deg  
mounting height= 6 m  
number locations= 1, number luminaires= 1
- LL-A TWIN**  
LL-A  
lamp(s): LL-A  
2 luminaires per location, candela file 'LL-A 4900m.lgt'  
1 lamp(s) per luminaire, 4900 initial lumens per lamp  
Maintenance Factor = 0.760  
Outreach (from mounting axis to photometric center)= 900 mm  
tilt angle= 5 deg  
mounting height= 6 m  
number locations= 4, number luminaires= 8
- LL-Canopy\_EM**  
LL-Canopy  
lamp(s): LL-Canopy  
candela file 'LL-CANOPY.lgt'  
1 lamp(s) per luminaire, 2100 initial lumens per lamp  
Maintenance Factor = 0.810  
Outreach (from mounting axis to photometric center)= 0 mm  
mounting height= 3.25 m  
number locations= 1, number luminaires= 1
- LL-Canopy**  
LL-Canopy  
lamp(s): LL-Canopy  
candela file 'LL-CANOPY.lgt'  
1 lamp(s) per luminaire, 4200 initial lumens per lamp  
Maintenance Factor = 0.810  
Outreach (from mounting axis to photometric center)= 0 mm  
mounting height= 3.25 m  
number locations= 16, number luminaires= 16
- LL-E**  
LL-E  
ballast:  
candela file 'LL-E.lgt'  
1 lamp(s) per luminaire, 4200 initial lumens per lamp  
Maintenance Factor = 0.810  
Outreach (from mounting axis to photometric center)= 0 mm  
tilt angle= 10 deg  
mounting height= 3.25 m  
number locations= 26, number luminaires= 26
- LL-E EM**  
LL-E  
ballast:  
candela file 'LL-E.lgt'  
1 lamp(s) per luminaire, 4200 initial lumens per lamp  
Maintenance Factor = 0.810  
Outreach (from mounting axis to photometric center)= 0 mm  
tilt angle= 10 deg  
mounting height= 3.25 m  
number locations= 2, number luminaires= 2
- LL-E**  
LL-E  
ballast:  
candela file 'LL-E.lgt'  
1 lamp(s) per luminaire, 4200 initial lumens per lamp  
Maintenance Factor = 0.810  
Outreach (from mounting axis to photometric center)= 0 mm  
tilt angle= 10 deg  
mounting height= 3.25 m  
number locations= 2, number luminaires= 2
- LL-C**  
LL-C  
candela file 'LL-C 7.5k.m.lgt'  
1 lamp(s) per luminaire, 7500 initial lumens per lamp  
Maintenance Factor = 0.760  
Outreach (from mounting axis to photometric center)= 400 mm  
tilt angle= 5 deg  
mounting height= 6 m  
number locations= 8, number luminaires= 8

Car Park

2182 points at z=0, sp 1.5m by 1.5m

HORIZONTAL LUX

|             |        |
|-------------|--------|
| Average     | 15.35  |
| Maximum     | 135.42 |
| Minimum     | 3.88   |
| Min/Avg(Uo) | 0.253  |
| Min/Max     | 0.029  |
| Coef Var    | 1.087  |
| Uni/Grad    | 9.69   |

Canopy

76 points at z=0, sp 1.5m by 1.5m

HORIZONTAL LUX

|             |        |
|-------------|--------|
| Average     | 109.31 |
| Maximum     | 150.91 |
| Minimum     | 40.86  |
| Min/Avg(Uo) | 0.456  |
| Min/Max     | 0.330  |
| Coef Var    | 0.214  |
| Uni/Grad    | 1.69   |

Rear Walkway

102 points at z=0, sp 1.5m by 1.5m

HORIZONTAL LUX

|             |        |
|-------------|--------|
| Average     | 104.05 |
| Maximum     | 194.86 |
| Minimum     | 66.67  |
| Min/Avg(Uo) | 0.641  |
| Min/Max     | 0.381  |
| Coef Var    | 0.195  |
| Uni/Grad    | 2.13   |

External Plant

40 points at z=0, sp 1.5m by 1.5m

HORIZONTAL LUX

|             |        |
|-------------|--------|
| Average     | 83.98  |
| Maximum     | 204.48 |
| Minimum     | 26.07  |
| Min/Avg(Uo) | 0.510  |
| Min/Max     | 0.127  |
| Coef Var    | 0.451  |
| Uni/Grad    | 2.65   |

Notes:

1) Unless agreed otherwise, the lighting proposal produced by the Lighting Application Specialist (LIAS) team of Philips Lighting UK&I is not intended for construction purposes, as it does not take into account the elimination of health and safety risks at this stage. For further details please refer to sheet number **DWG 00**

2) Do not scale for this drawing

**PROPOSAL**  
(NOT FOR CONSTRUCTION)

| Rev | DSR no.  | Comment                            | Date     | LIAS | KAM |
|-----|----------|------------------------------------|----------|------|-----|
| 0   | D-485083 | INITIAL PROPOSAL                   | 22.11.22 | CP   | RF  |
| 1   | D-487634 | LUMINAIRE REMOVALS AND RELOCATIONS | 05.12.22 | CP   | RF  |
| 2   | D-491600 | WALL MOUNTED LUMINAIRE ADJUSTMENTS | 11.01.23 | CP   | RF  |
| 3   | D-561278 | NEW LAYOUT AND REBUILD             | 26.03.24 | CP   | RF  |

|                    |            |              |                           |
|--------------------|------------|--------------|---------------------------|
| Project Number     | 0400800153 | Project Name | LIDL PURBROOK WAY, HAVANT |
| Scale & Sheet Size | 1:200 @ A0 | Drawing Name | PROPOSED LIGHTING LAYOUT  |
| Sheet No           | DWG 01     |              |                           |