




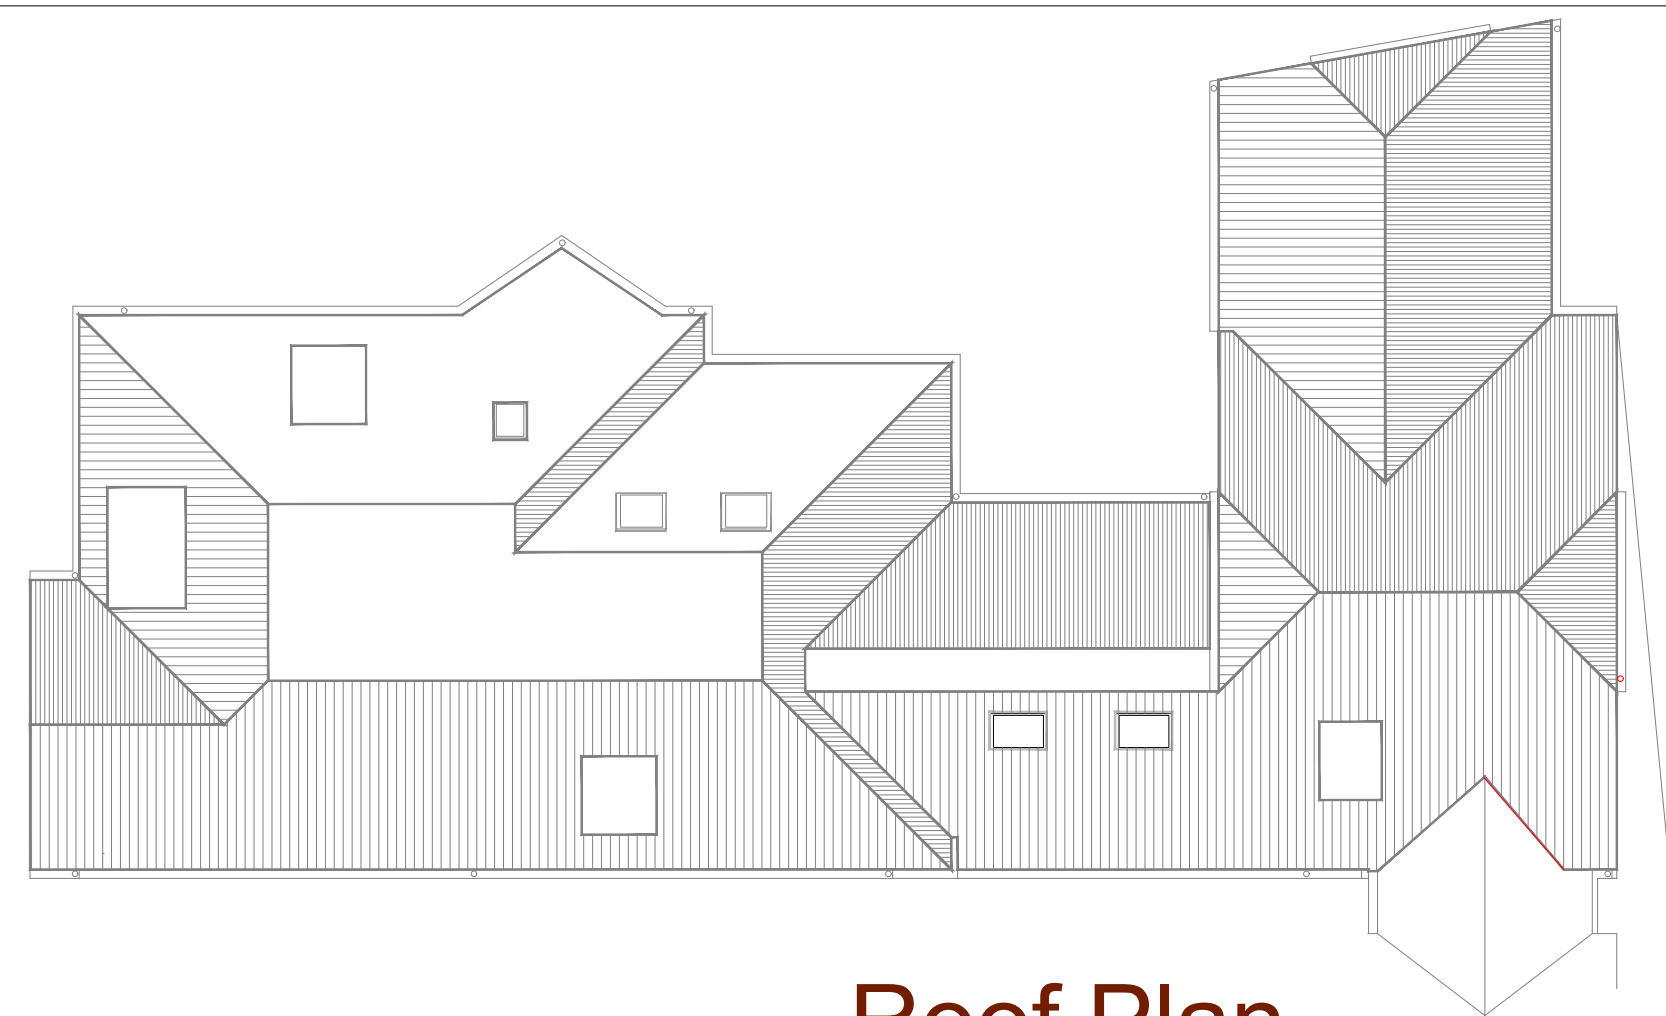


Roof Plan

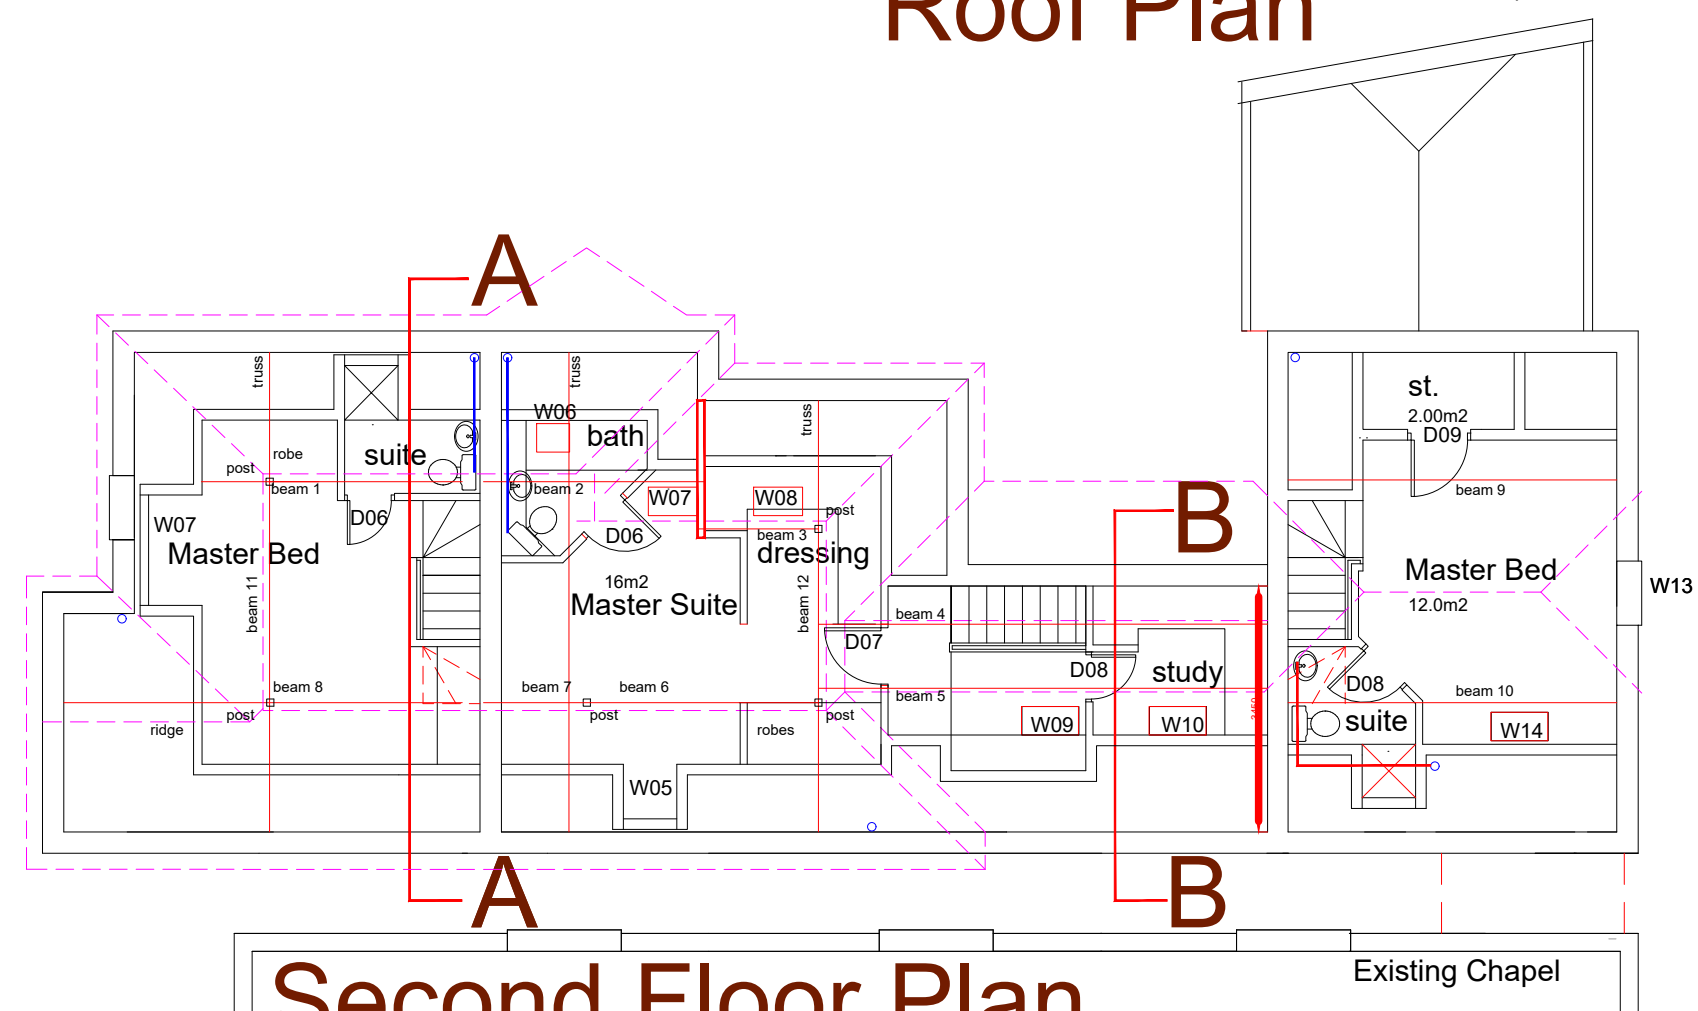


Second Floor Plan

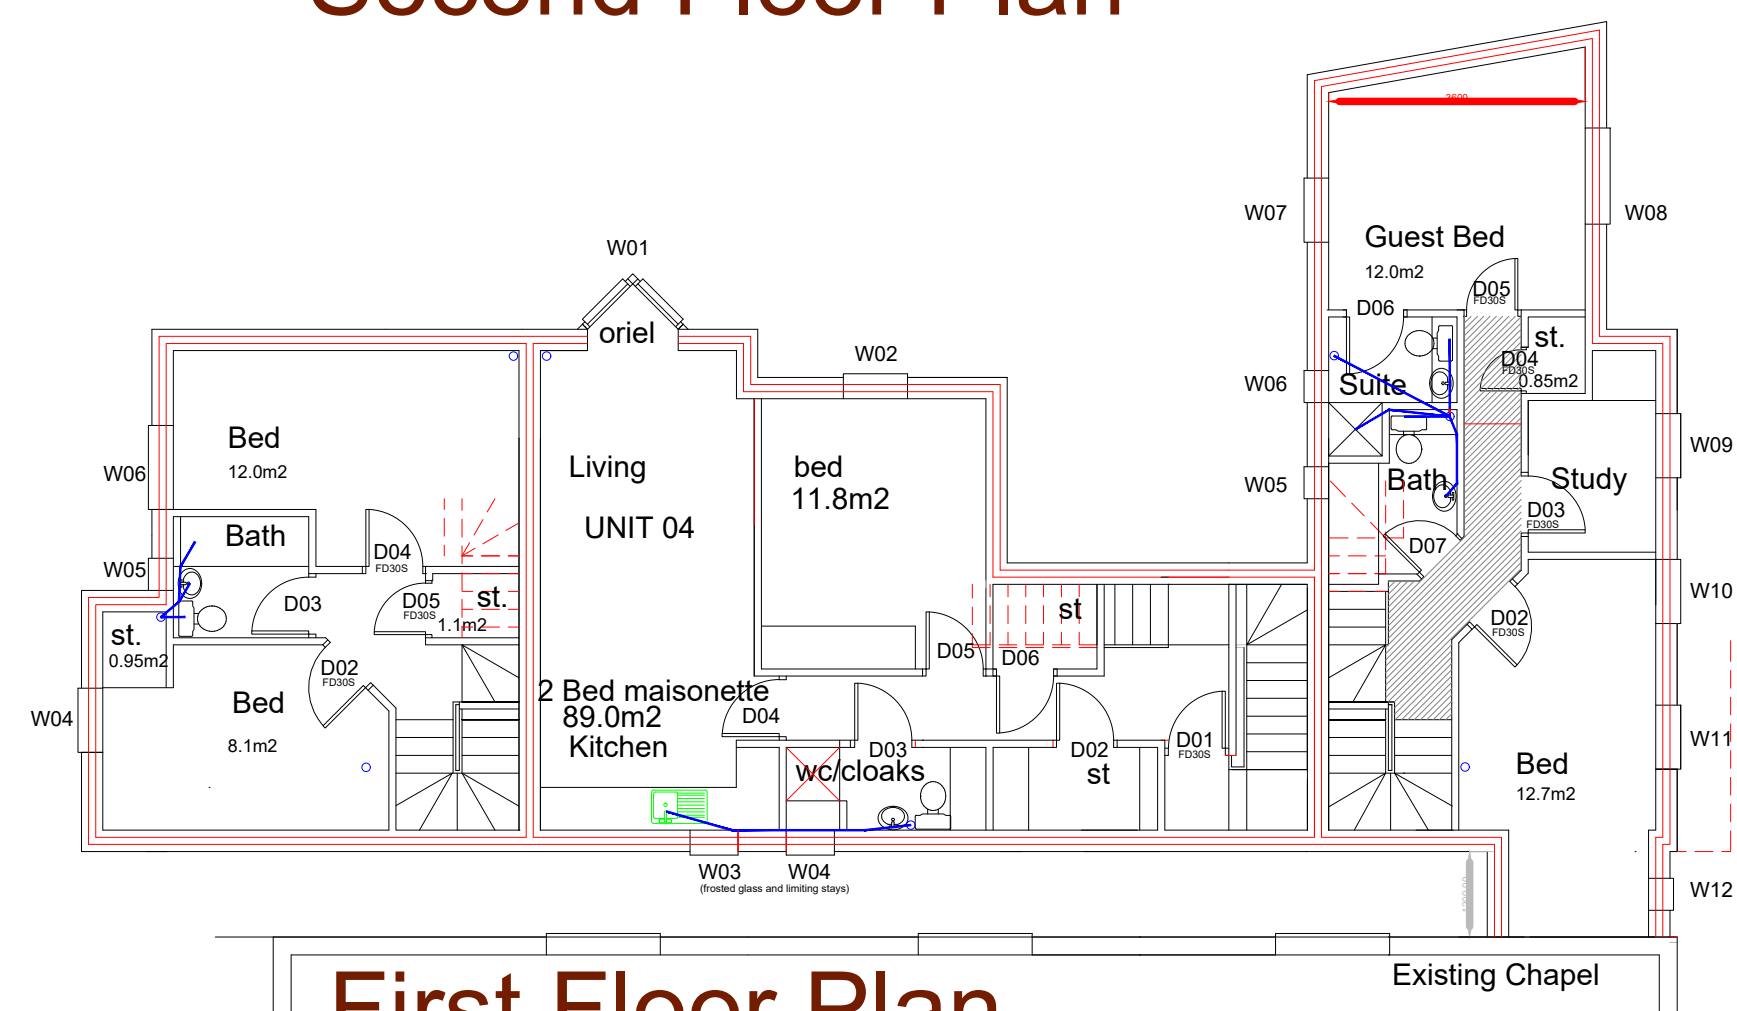


First Floor Plan

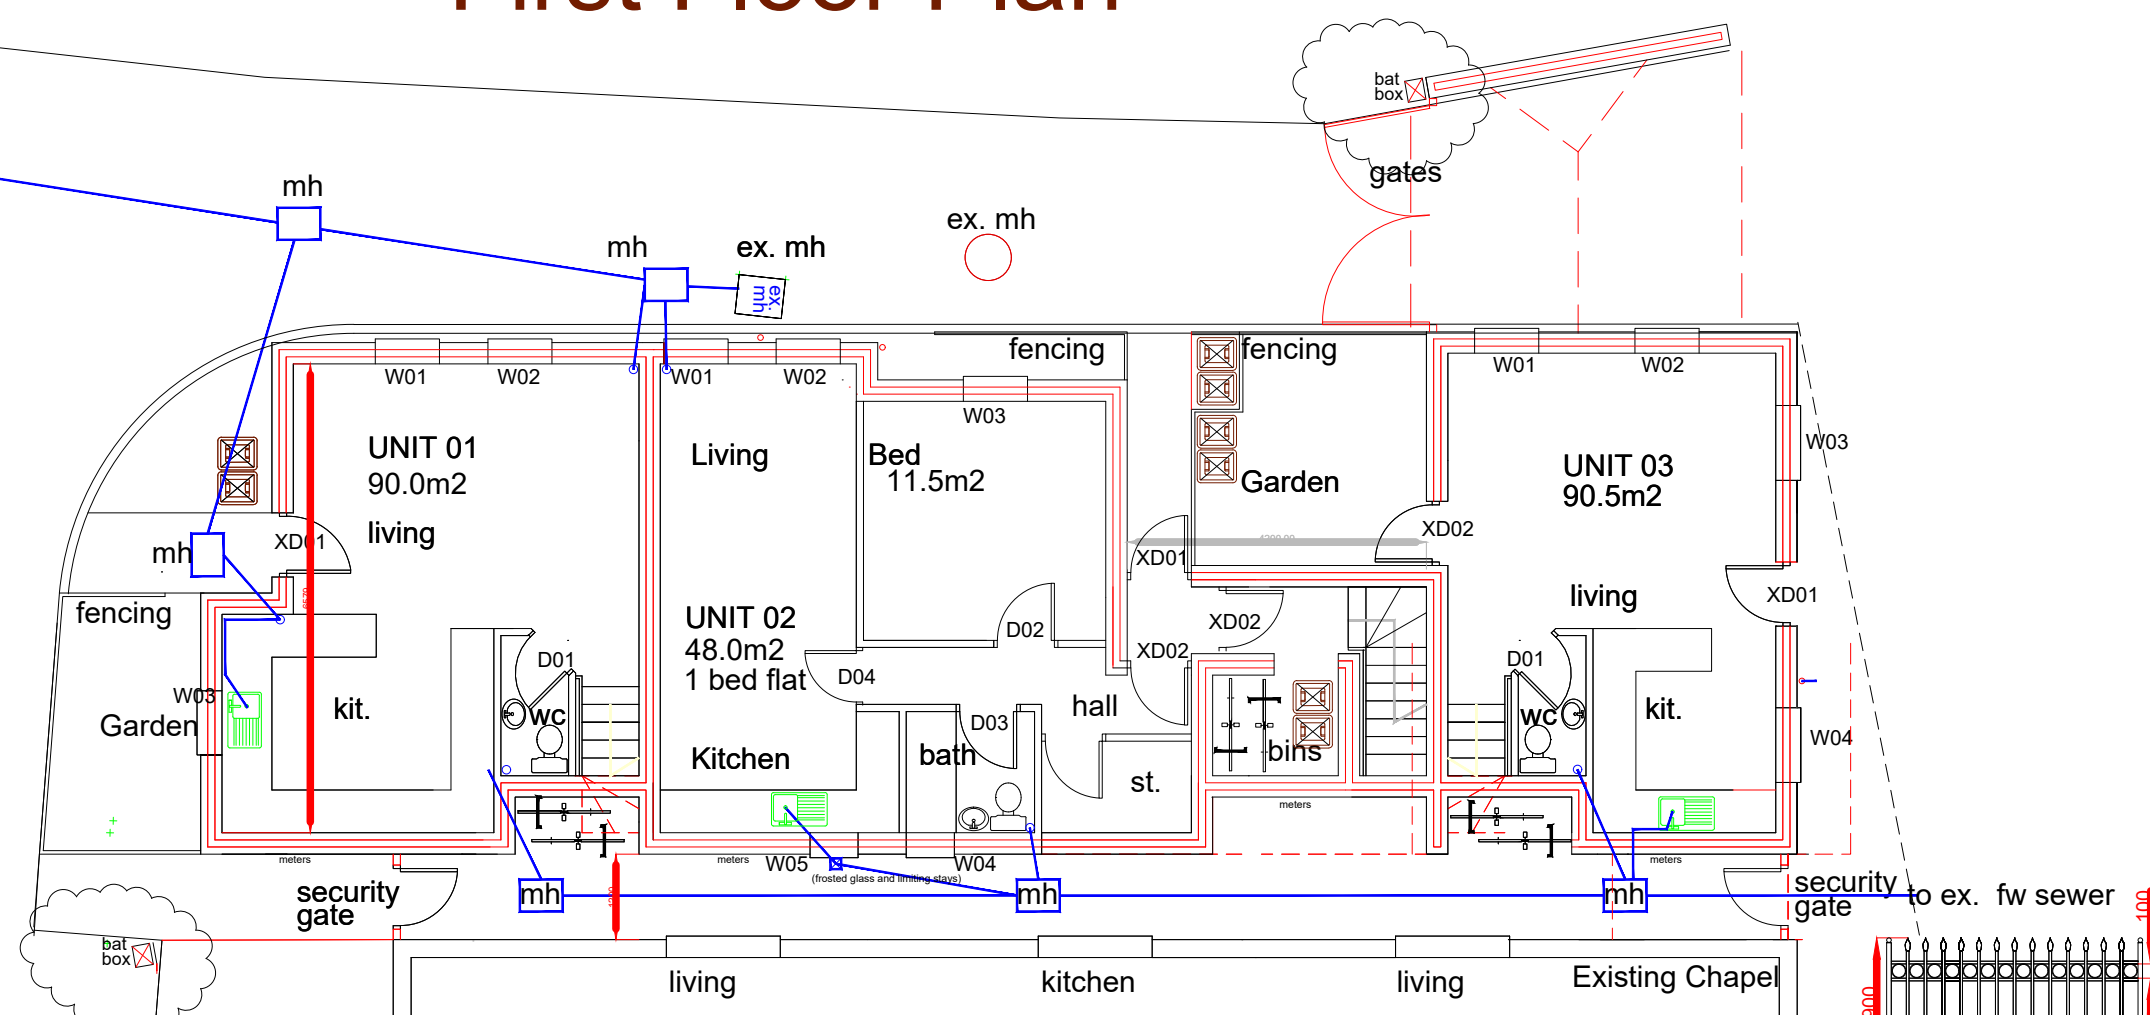


Ground Floor Plan

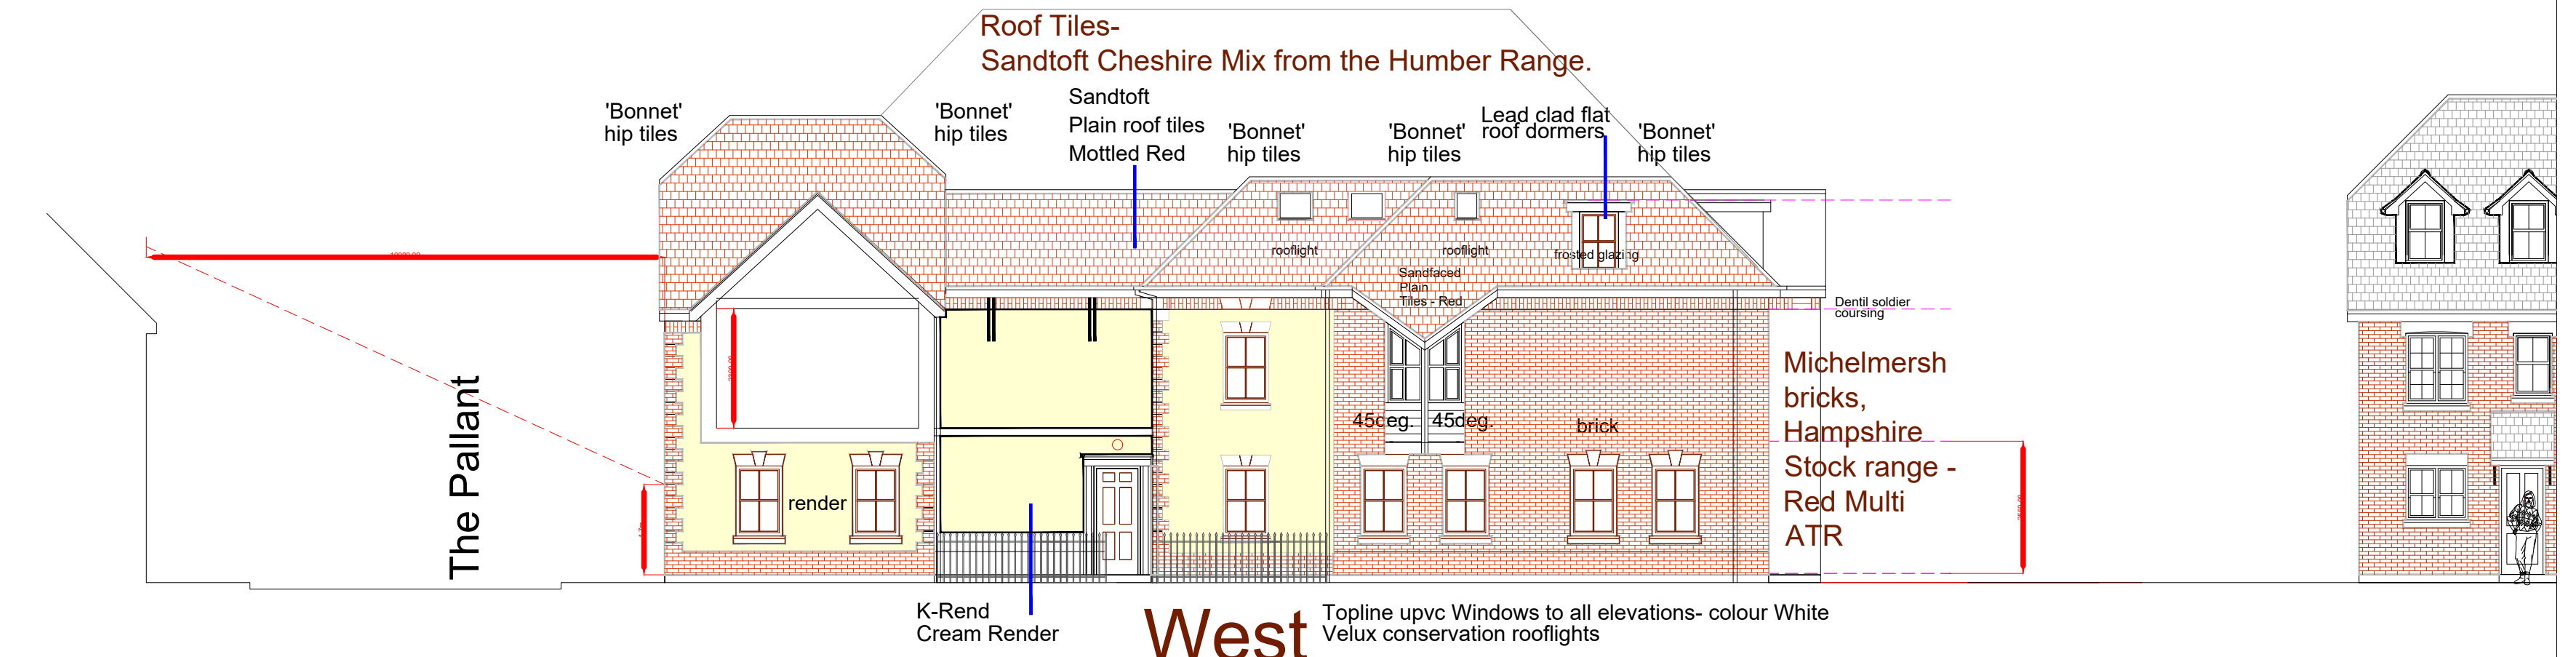


West

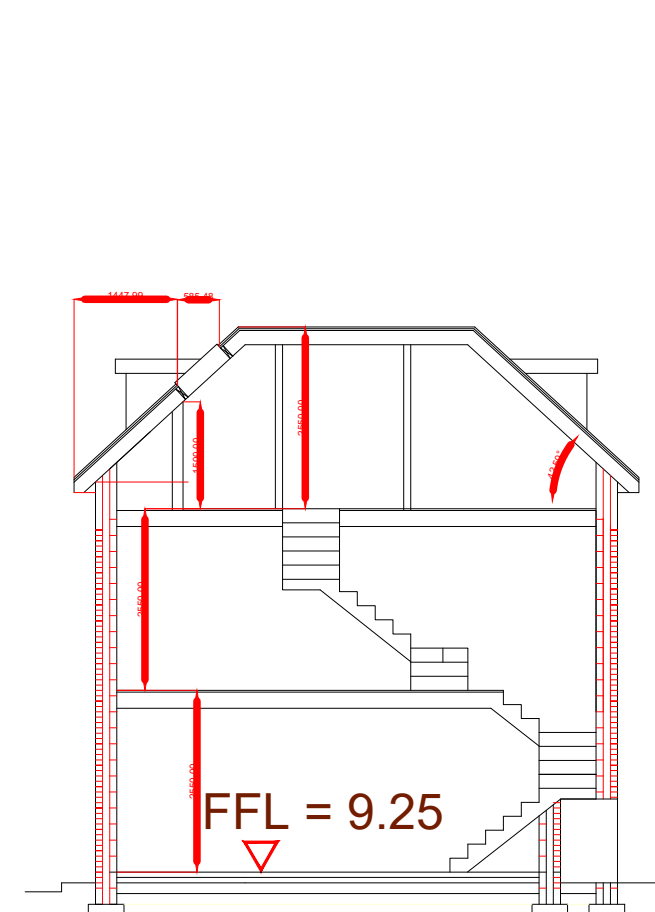


Section A - A

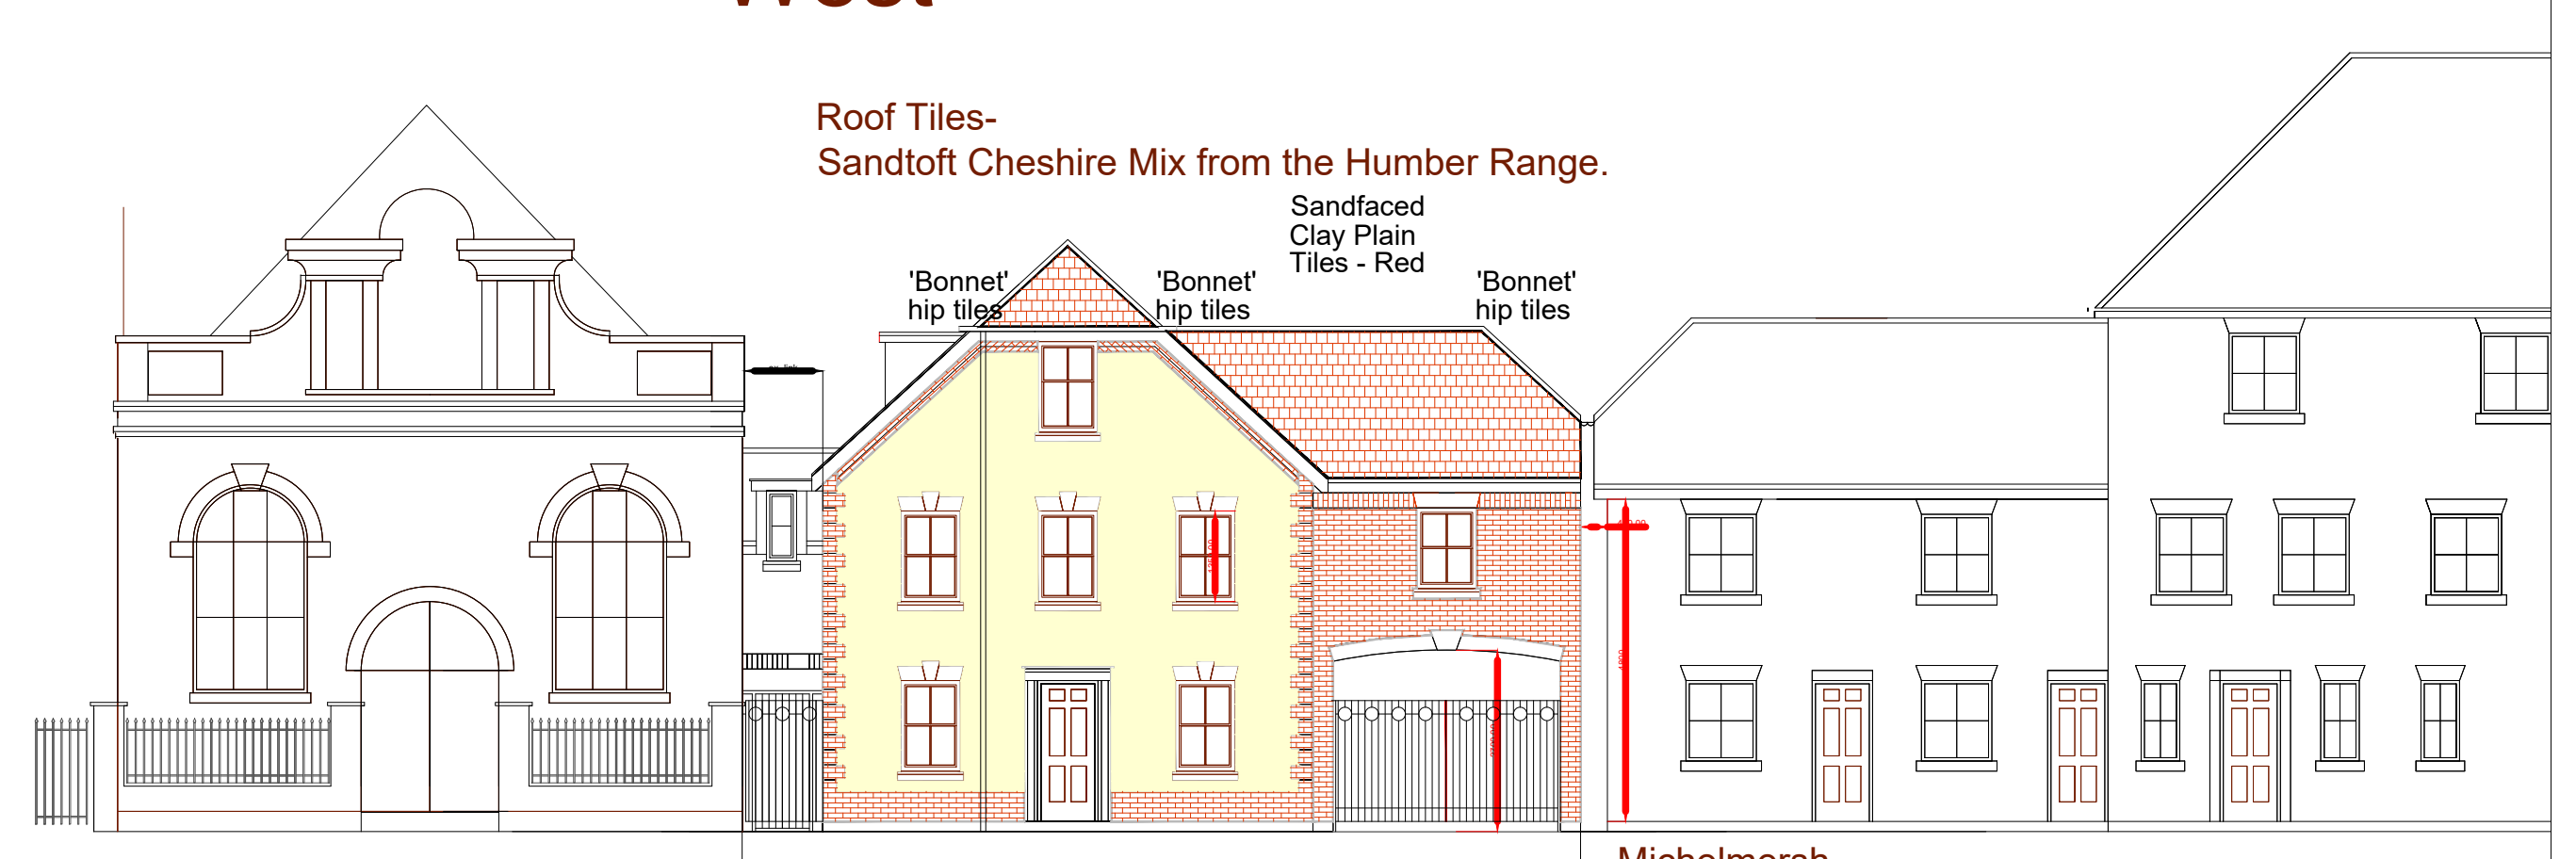


10A

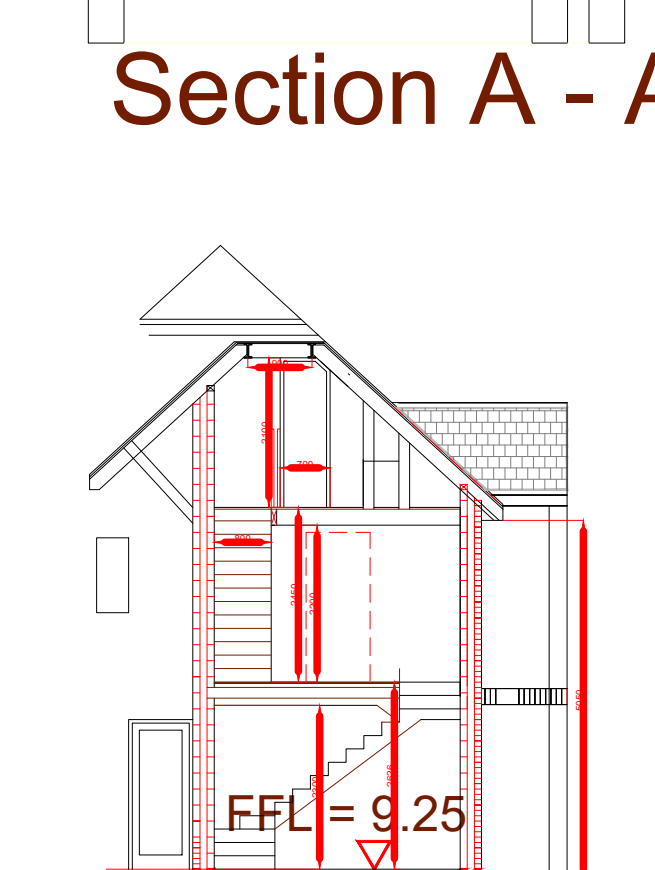

Section B - B

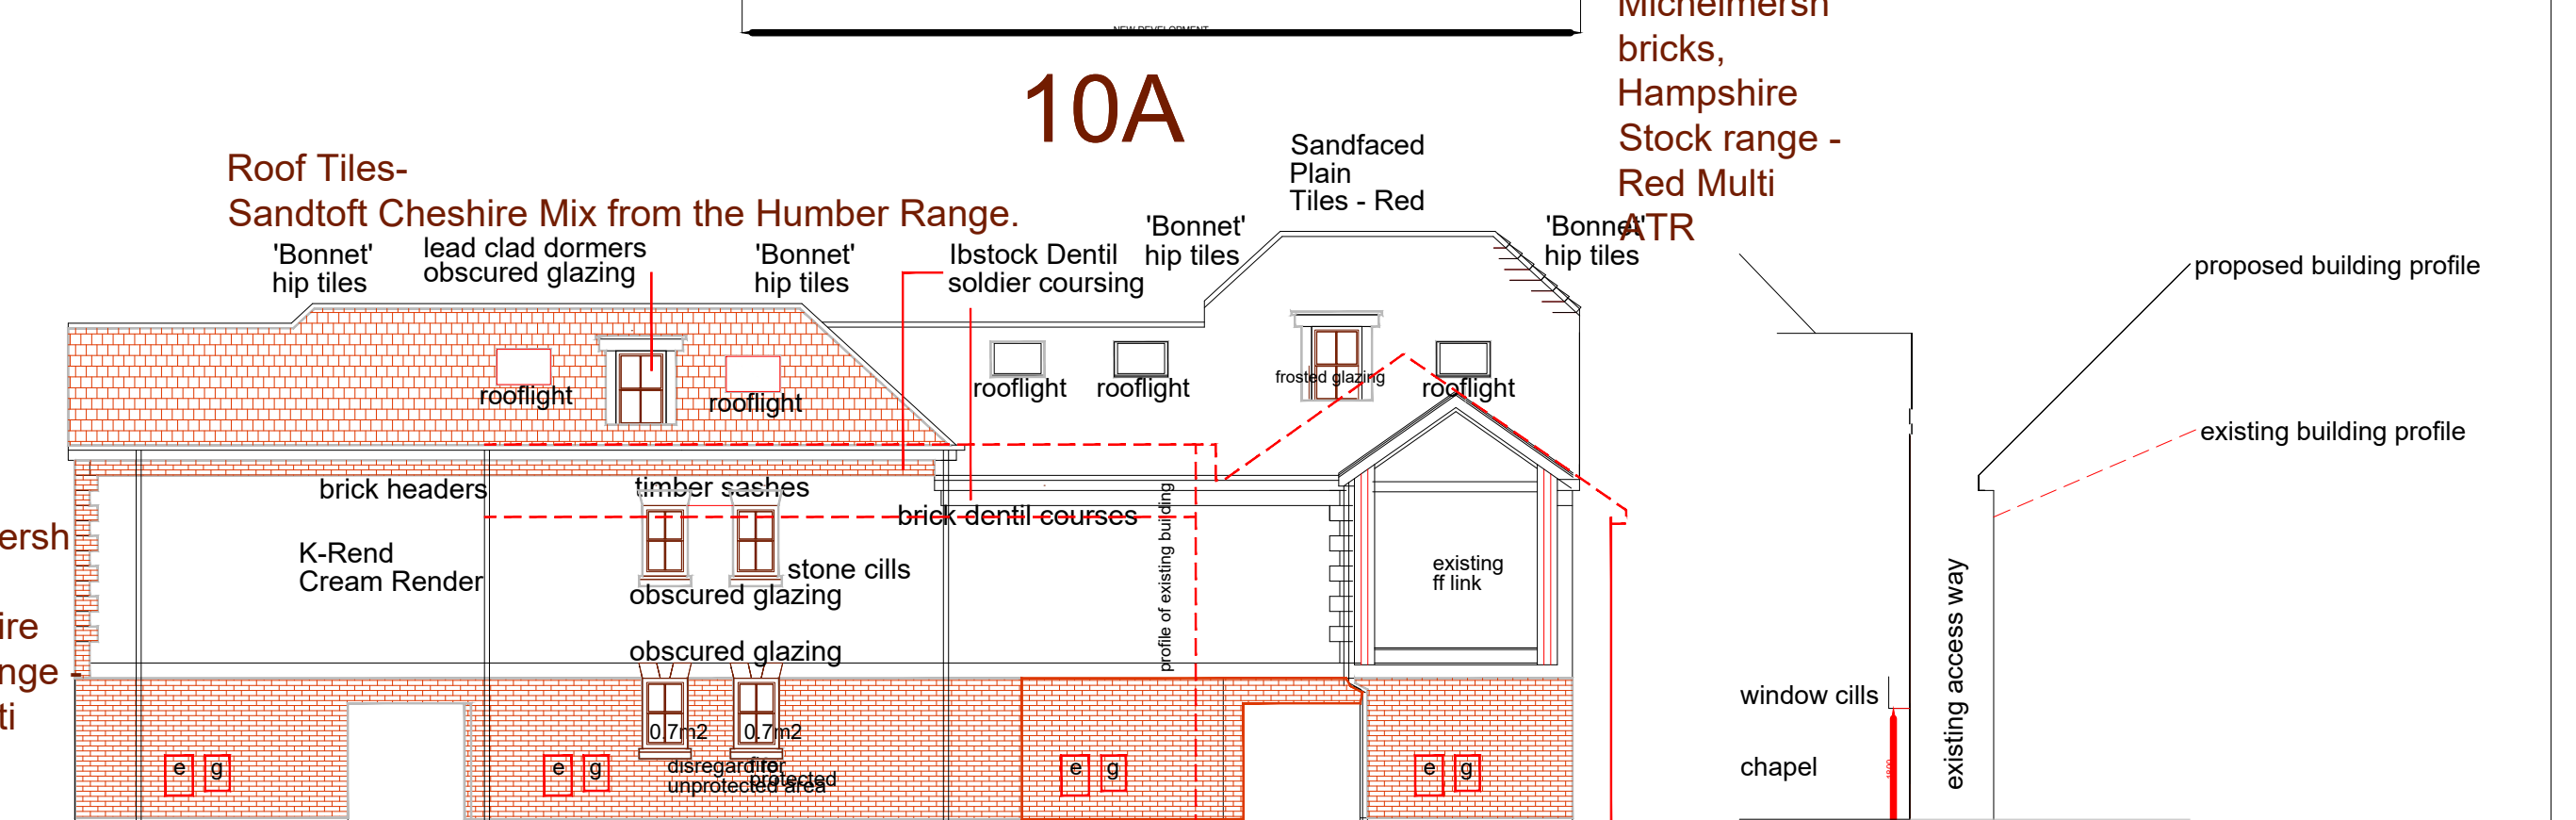

East

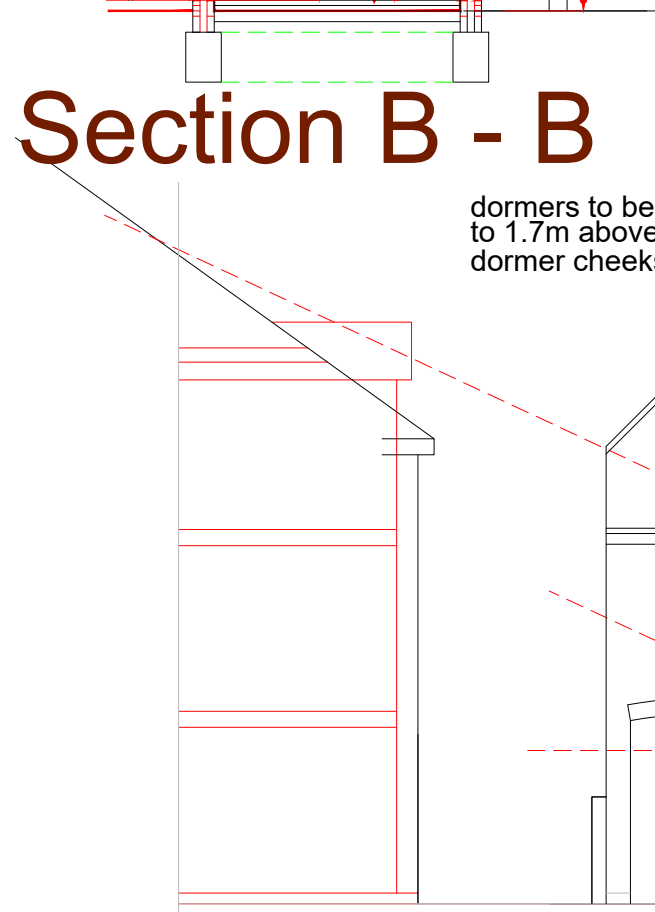


Section taken from plane of window



South

Schedule of Accommodation

Unit 1	90.0m ²	3 Bed House	Private garden area
Unit 2	48.0m ²	1 Bed Flat	Shared open space
Unit 3	90.5m ²	3 Bed house	Private garden area
Unit 4	89.0 m ²	2 Bed Maisonette	Balcony & shared open space
TOTAL	308.0 m ²		

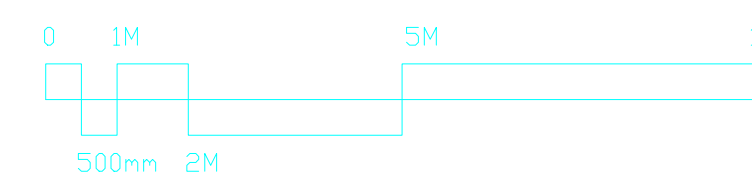

REVISION B: MATERIALS CONFIRMED - 23/02/20 - PG	1/100	Residential Proposals - Revised
REVISION C: BIRD BOXES ADDED - 16/11/20 - PG	DATE	
REVISION B: AMENDED - 06/11/20 - PG	Nov. 19	10A, The Pallant - Havant
REVISION A: AMENDED - 16/10/20 - PG		
SCALE		
TITLE		
AUTHOR		
PG		
DRAWING No		
19/01/P01		

PETER GALLOWAY PARTNERSHIP
pgp
 ARCHITECTS
 HAVANT
 TEL: 02392 483153 MOB: 07808 483362
 E-MAIL: peter@ggparchitects.co.uk