

| SITE AREA        |          | Ha   |
|------------------|----------|------|
| APPLICATION SITE | BOUNDARY | 6.65 |

| OPERATIONAL VEHICLES | SPACES |
|----------------------|--------|
| VAN LOADING SPACES   | 72     |
| VAN STORAGE SPACES   | 866    |


| CAR PARKING          | SPACES |
|----------------------|--------|
| CAR PARKING SPACES   | 197    |
| ACCESSIBLE SPACES    | 11     |
| TOTAL PARKING SPACES | 208    |

| MOTORCYCLE SPACES | 11 |
|-------------------|----|
| BICYCLE SPACES    | 50 |

|                  |                       |
|------------------|-----------------------|
| GROUND FLOOR GIA | 11,446 m <sup>2</sup> |
| FIRST FLOOR GIA  | 2,408 m <sup>2</sup>  |
| PLANT FLOOR GIA  | 1,401 m <sup>2</sup>  |
| TOTAL GIA        | 15,255 m <sup>2</sup> |

| ANCILLARY BUILDINGS AREA SCHEDULE |                  |
|-----------------------------------|------------------|
| GUARD CABIN                       | 30m <sup>2</sup> |
| SECURITY GUARD HUT                | 2m <sup>2</sup>  |

| SITE MATERIALS KEY |                           |
|--------------------|---------------------------|
|                    | TARMAC                    |
|                    | CONCRETE                  |
|                    | ASPHALT FOOTPATHS         |
|                    | EXISTING SOFT LANDSCAPING |
|                    | PROPOSED SOFT LANDSCAPING |
|                    | POROUS BLOCK PAVING       |
|                    | GRAVEL BED                |
|                    | TACTILE PAVING            |

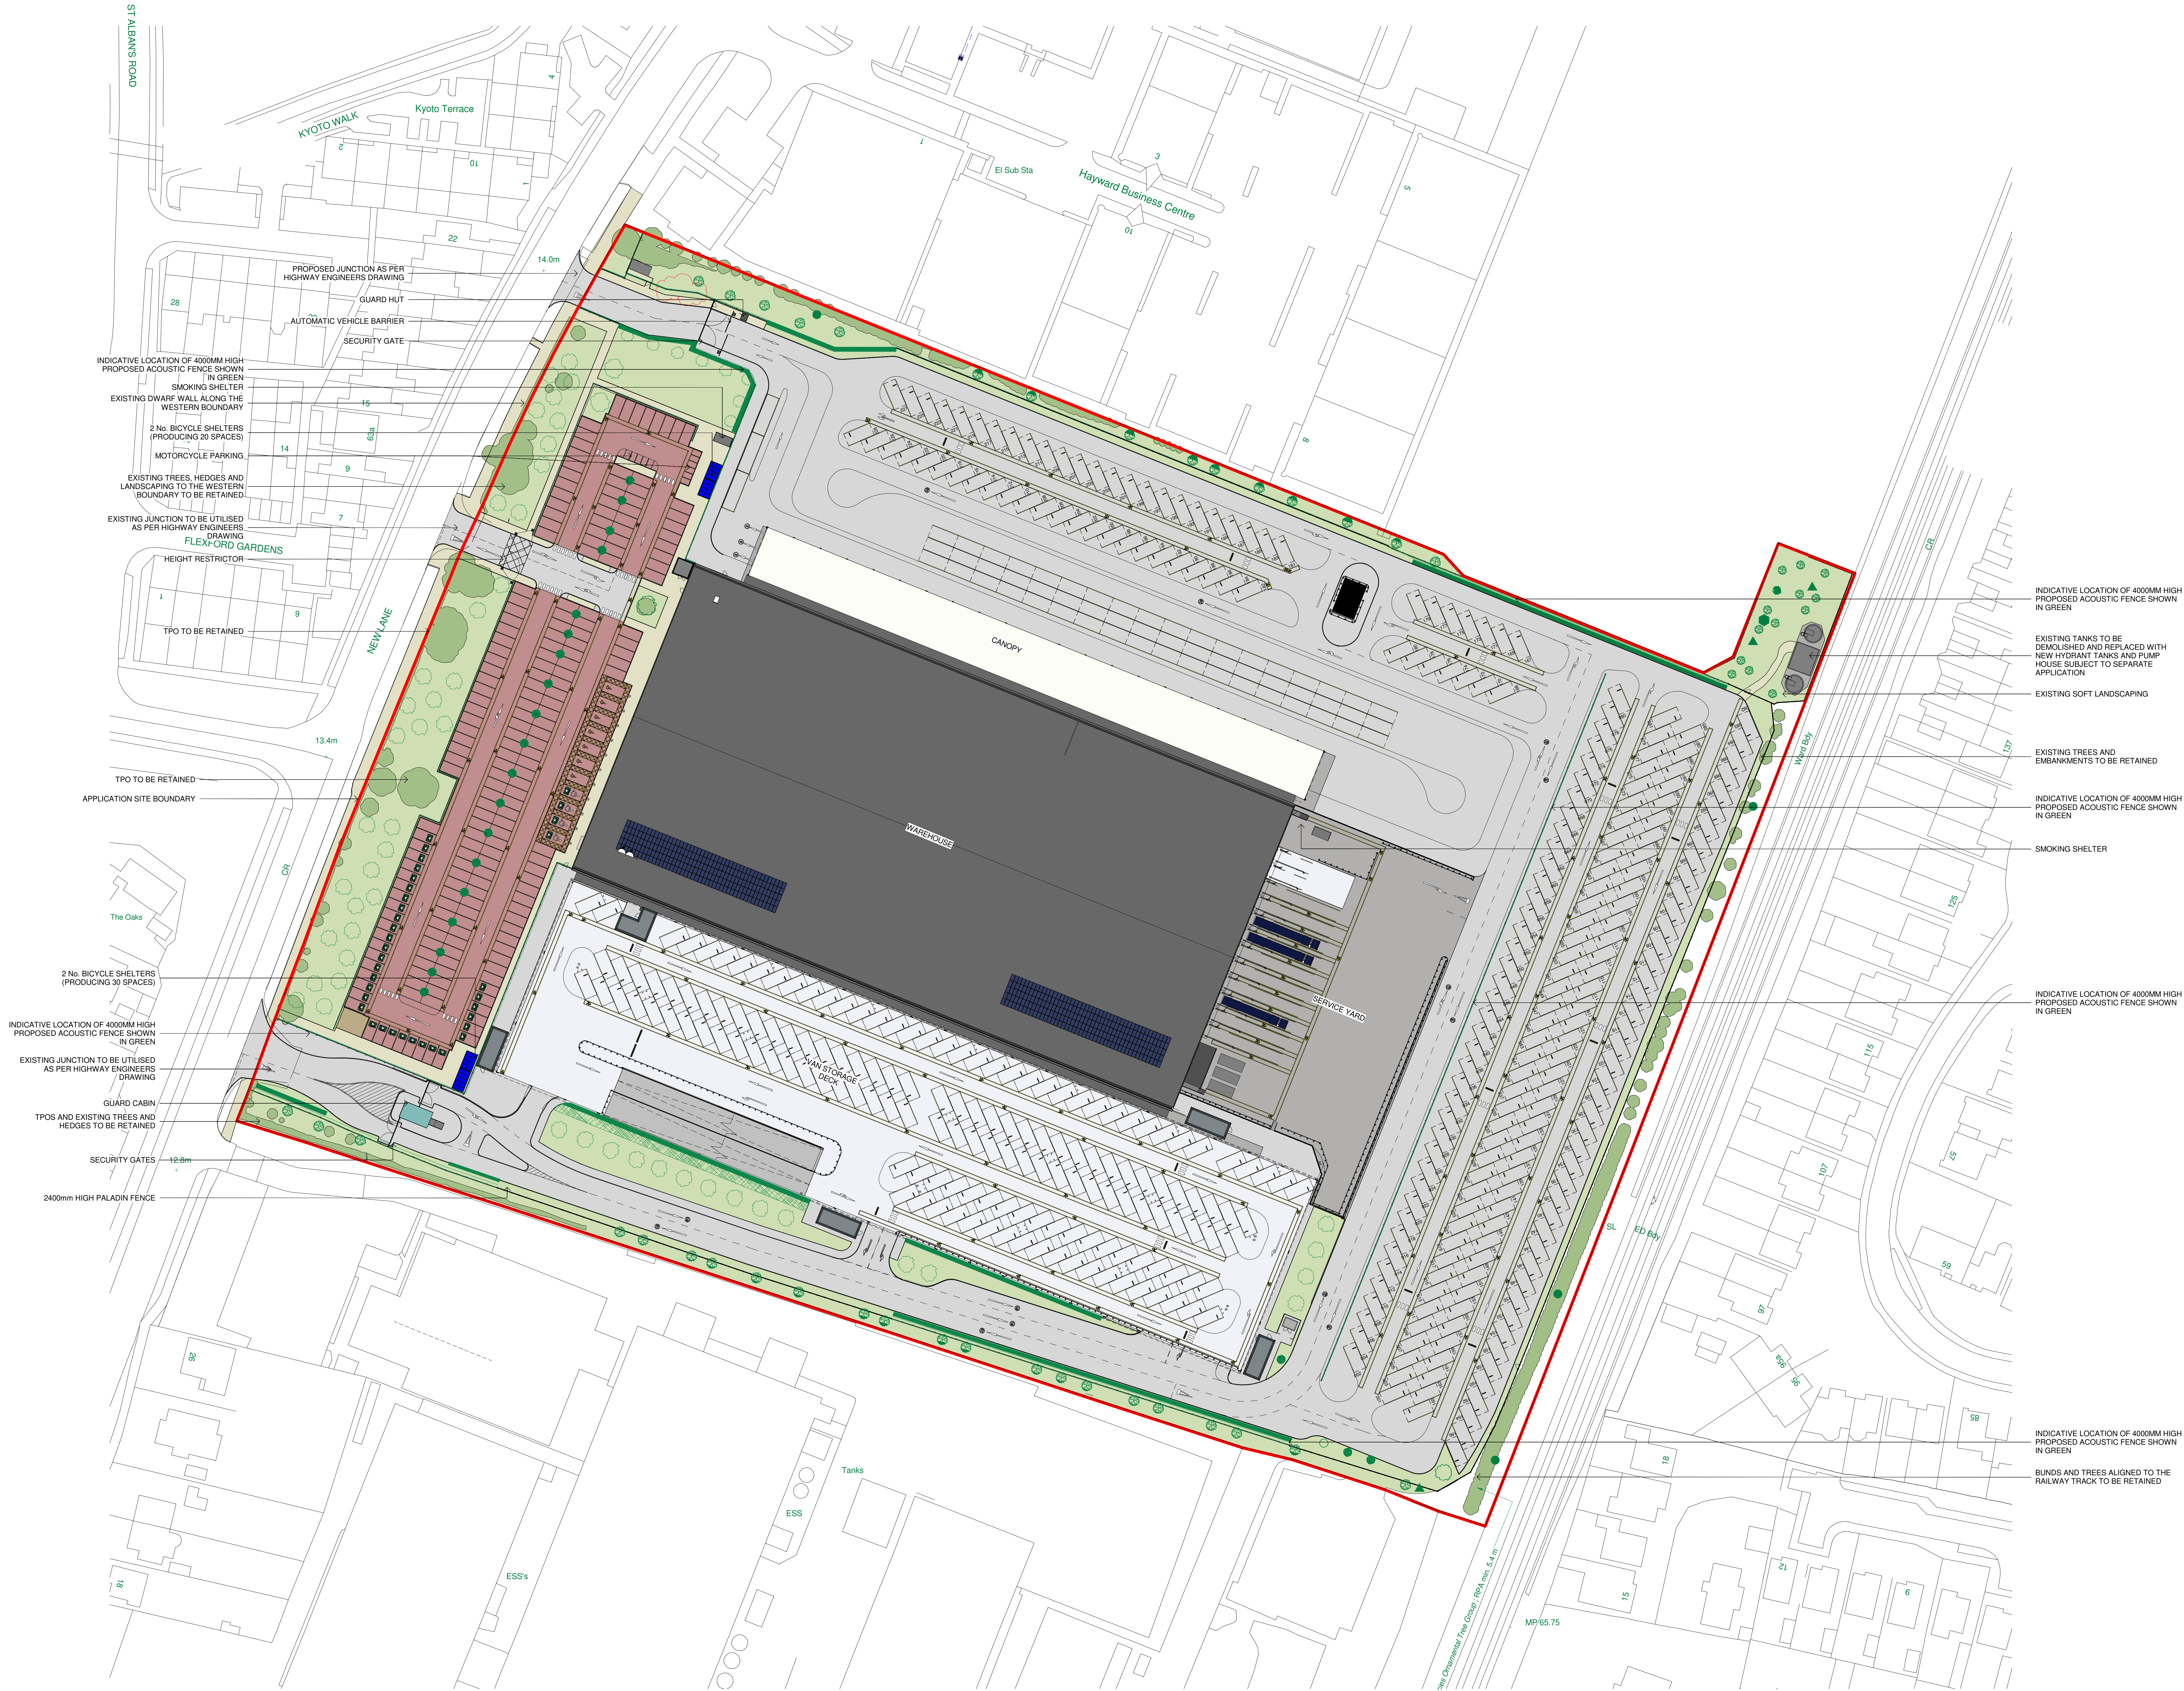

|     |                                                                                                 |          |       |       |
|-----|-------------------------------------------------------------------------------------------------|----------|-------|-------|
| P19 | UPDATED LANDSCAPING PLAN OVERLAP                                                                | 11.11.22 | DW    | CV    |
| P18 | FENCE LINE UPDATED TO FOLLOW PLANE OF NORTHWEST JUNCTION                                        | 10.11.22 | EJ    | DW    |
| P17 | FENCE LINE UPDATED TO AVOID GAS BOLLER HOUSE VANDAS BOLLER                                      | 07.11.22 | MH    | DW    |
| P16 | HYDRANT TANKS ANNOTATION UPDATED                                                                | 20.07.22 | MH    | DW    |
| P15 | PATH ADDED TO HYDRANT TANK AREA                                                                 | 22.06.22 | DW    | DW    |
| P14 | GATE FOR NETWORK RAIL INCORPORATED, SHOWING SHELTER MOVED                                       | 20.06.22 | DW    | DW    |
| P13 | GRAPHICAL ERROR AMENDED                                                                         | 30.05.22 | DW    | DW    |
| P12 | PROPOSED HYDRANT TANKS                                                                          | 30.05.22 | DW    | DW    |
| P11 | LANDSCAPING GRAPHICAL ERROR AMENDED                                                             | 28.03.22 | DW    | DW    |
| P10 | DRAWING UPDATED FOLLOWING PLANNING CONSULTANT COMMENTS                                          | 15.03.22 | DW    | DW    |
| P9  | PLANNING ISSUE - DRAWING UPDATED TO CAPTURE LATEST DESIGN DEVELOPMENT                           | 15.02.22 | DW    | DW    |
| P8  | PLANNING ISSUE - DRAWING UPDATED TO CAPTURE LATEST DESIGN DEVELOPMENT                           | 22.11.21 | CV    | DW    |
| P7  | APPLICATION SITE BOUNDARY AMENDED                                                               | 08.02.21 | GK    | SR    |
| P6  | UPDATED LANDSCAPING AND HIGHWAY AMENDS CAPTURED                                                 | 05.02.21 | EJ    | GK    |
| P5  | PEDESTRIAN GATE ADDED TO NORTHERN ENTRANCE                                                      | 28.01.21 | GK    | PW    |
| P4  | FLOW MARKED AROUND EXISTING SUBSTATION, BUILDING DELINEATED AND TREES ADDED WITHIN PARKING AREA | 25.01.21 | GK    | RK    |
| P3  | MINOR SITE AMENDS                                                                               | 03.12.20 | EJ    | SR    |
| P2  | CLEAN VERSION WITH NO TEXT                                                                      | 25.06.20 | EJ    | RK    |
| P1  | FIRST ISSUE                                                                                     | 24.06.20 | EJ    | PW    |
| Rev | Description                                                                                     | Date     | Drawn | Check |

Status  
PLANNING

**SMR**  
SMALLEY MARSEY RISPIN  
ARCHITECTS

Floor 2 - The Exchange - Station Parade - Harrogate - HG1 1TS  
01423 707 757  
admin@smrarchitects.co.uk

Project  
HAVANT, NEW LANE

Client  
HAVANT PROPERTY INVESTMENT LLP

Drawing Title  
PROPOSED SITE PLAN

|            |        |      |       |      |      |      |        |     |
|------------|--------|------|-------|------|------|------|--------|-----|
| Proj Ref   | Origin | Zone | Level | Type | Role | Item | Status | Rev |
| 7379 - SMR | 00     | ZZ   | DR    | A    | 2003 | S4   | P19    |     |

|             |       |    |       |       |       |    |
|-------------|-------|----|-------|-------|-------|----|
| SMR Job Ref | Sheet | A0 | Scale | NOTED | Drawn | EJ |
|-------------|-------|----|-------|-------|-------|----|