
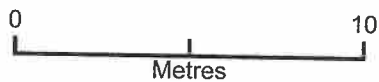


# Proposed Site Plan / New boundary fence

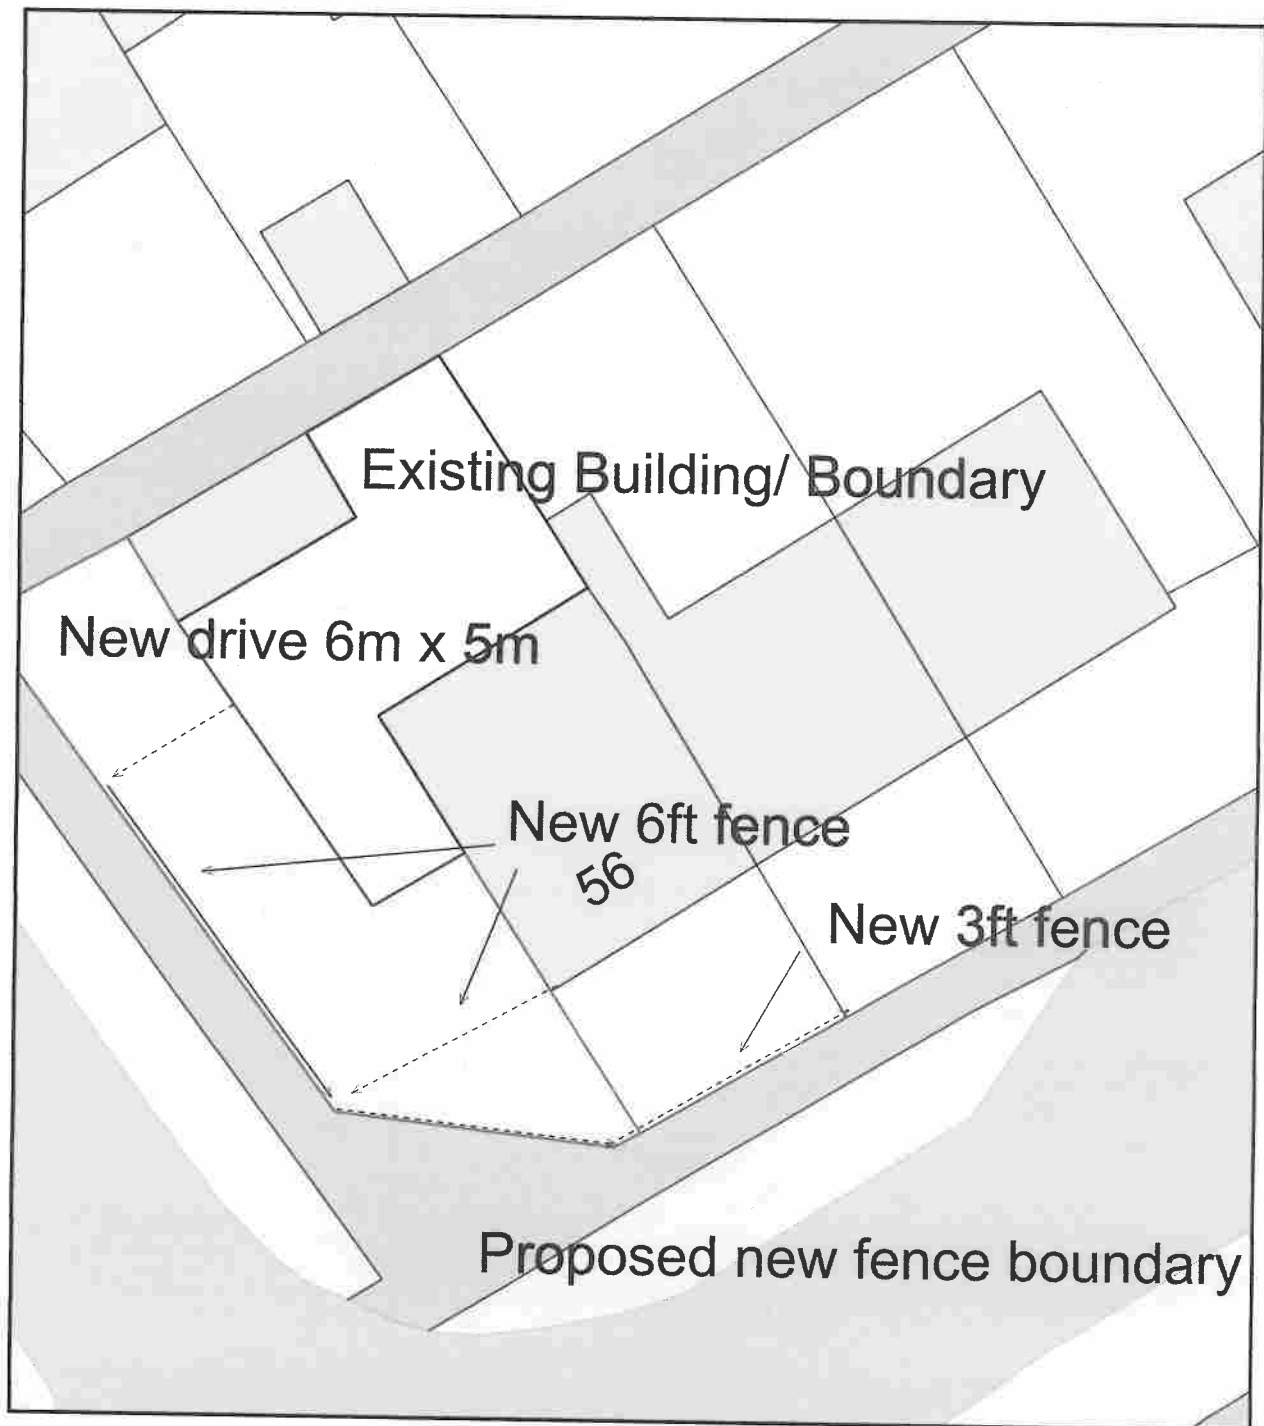

Plan Produced for: L Smith

Date Produced: 27 Jun 2022

Plan Reference Number: TQRQM22178120833935

Scale: 1:200 @ A4