


Existing North Elevation

Scale 1:100 @ A3

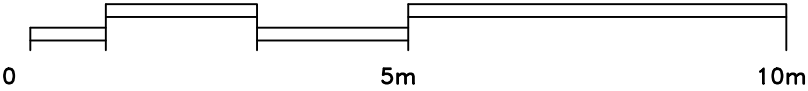

Existing North Elevation 1:100

PLANNING

RS

ARCHITECTURE

CLIENT:

PROJECT:
208 Southwood Road

TITLE:
Existing North Elevation

DRAWING NUMBER : 022

Scale : 1:100 @ A3

DATE: 20/07/2021
DRAWN BY: AS APPROVED BY: RS

194 Southwood Road, Hayling Island,
Hampshire, PO11 9QL
07887933281
rob@rs-architecture.co.uk
www.rs-architecture.co.uk