
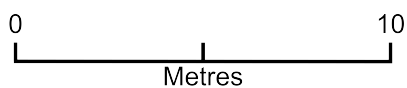


3 Harbour Way Site Plan

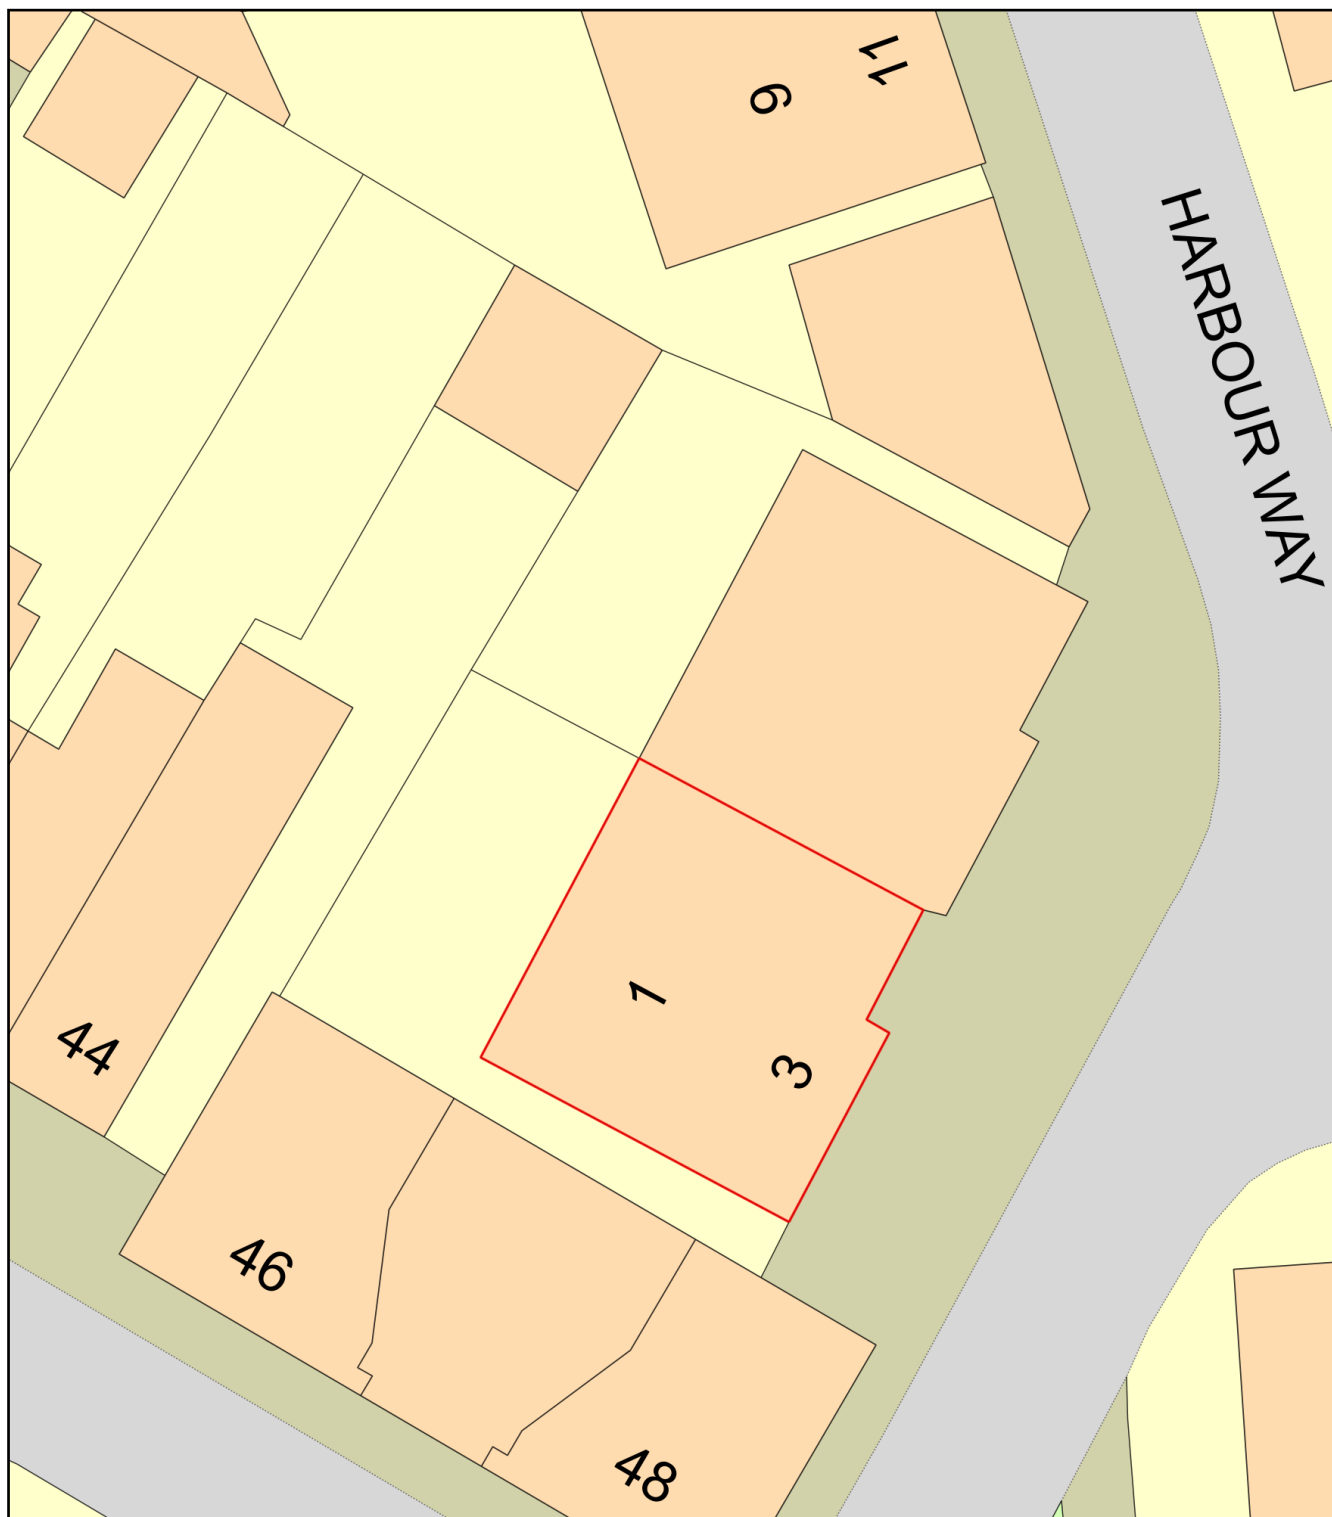

Plan Produced for: Ellen Boon

Date Produced: 23 Jun 2022

Plan Reference Number: TQRQM22174120140077

Scale: 1:200 @ A4