

Planning Condition Discharge - Surface Water Drainage Scheme

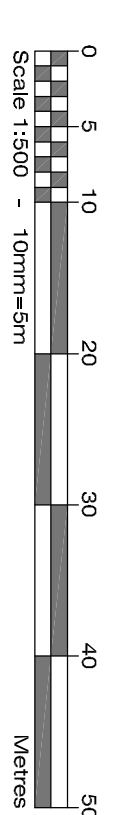


Diagram illustrating four types of water conveyance systems:

- Foul water Drainage**: Represented by a solid red line.
- Pump Main**: Represented by a dashed red line.
- Surface Water Drainage Private Conveyance Trench**: Represented by a dotted blue line.
- Surface Water Sewer**: Represented by a solid blue line.

22 No. Units
175 No. Units
112 No. Units
309 No. Units

A&M

Client: **Away Resorts Ltd**

Project: _____

Proposed Masterplan

Drawing Title:
Proposed Surface Water Scheme

Date: Jan 2022 Scale: 1:500@A1 Draw: RW
 Computer File Name: Checked

3877-801 - Proposed Drainage Plan.dwg

Drawing Number: _____ Revision: _____

3877-811