



Department of Planning and Development
Havant Borough Council
Public Service Plaza
Civic Centre Road
Havant
Hampshire
PO9 2AX

Your ref
APP/21/00678

Our ref
DSA000009976

Date
13/04/2022

Contact
Tel 0330 303 0119

Dear Sir/Madam,

Proposal: Application for Reserved Matters Approval pursuant to Outline Planning Permission APP/19/00007 for the layout, scale, appearance and landscaping of 70 dwellings and associated works. Request for approval of details pursuant to Conditions 5 (Arboriculture); 7 (landscaping); 8 (drainage); 10 (boundary treatments); 13 (levels); 15 (highways); 17,18 and 19 (archaeology); 21 and 32 (lighting).

Site: APP/21/00678: - Camp Field (land to the west of Havant Crematorium), Bartons Road, Havant.

Thank you for your letter dated 24/03/2022.

Southern water has no objection to discharge condition 08 relating to foul disposal. The submitted drainage layout (6383-MJA-SW-XX-DR-C-801 Rev PL6) shows easement to existing public foul sewer which would be satisfactory to Southern Water.

All other comments in our previous response dated 16/08/2021 remain unchanged and valid.

For further advice, please contact Southern Water, Southern House, Yeoman Road, Worthing, West Sussex, BN13 3NX (Tel: 0330 303 0119).


Website: southernwater.co.uk or by email at: SouthernWaterPlanning@southernwater.co.uk

Yours faithfully,

Future Growth Planning Team
Business Channels

southernwater.co.uk/developing-building/planning-your-development

SOUTHERN WATER

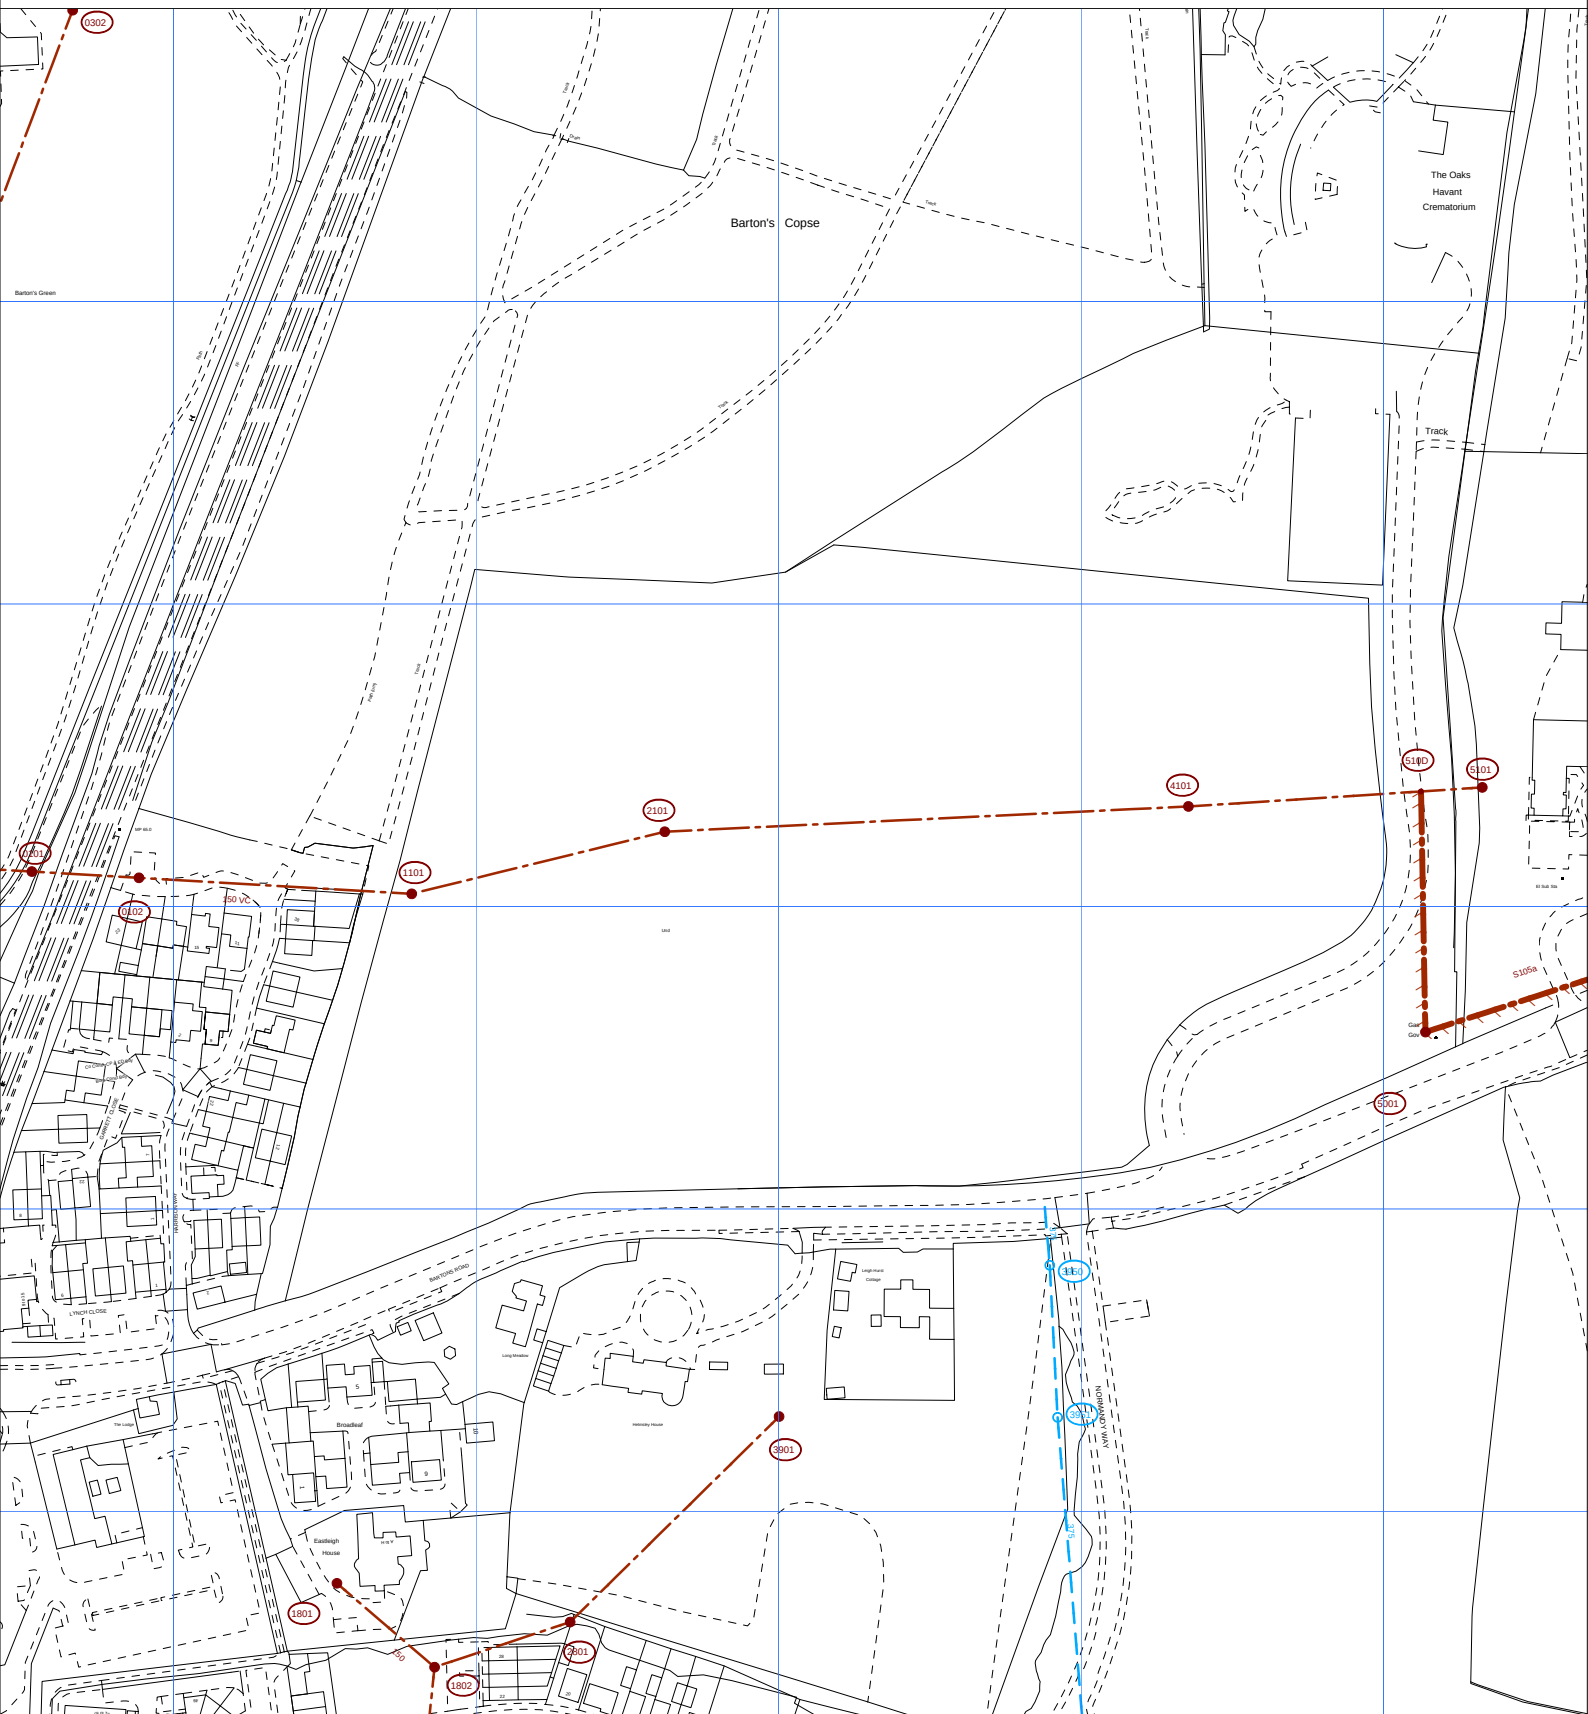

The positions of pipes shown on this plan are believed to be correct, but Southern Water Services Ltd accept no responsibility in the event of inaccuracy. The actual positions should be determined on site.

Based upon Ordnance Survey Digital Data with the permission of the controller of
H.M.S.O. Crown Copyright Reserved Licence No. WU 298530

O.S. REF: SU7308SW

Scale: 1:2500

Screen Print

WARNING: BAC pipes are constructed of Bonded Asbestos Cement

WARNING: Unknown (UNK) materials may include Bonded Asbestos Cement



Printed By: kishoku

Date: 12-4-2022

Southern Water MapGuide Browser

Requested By: