



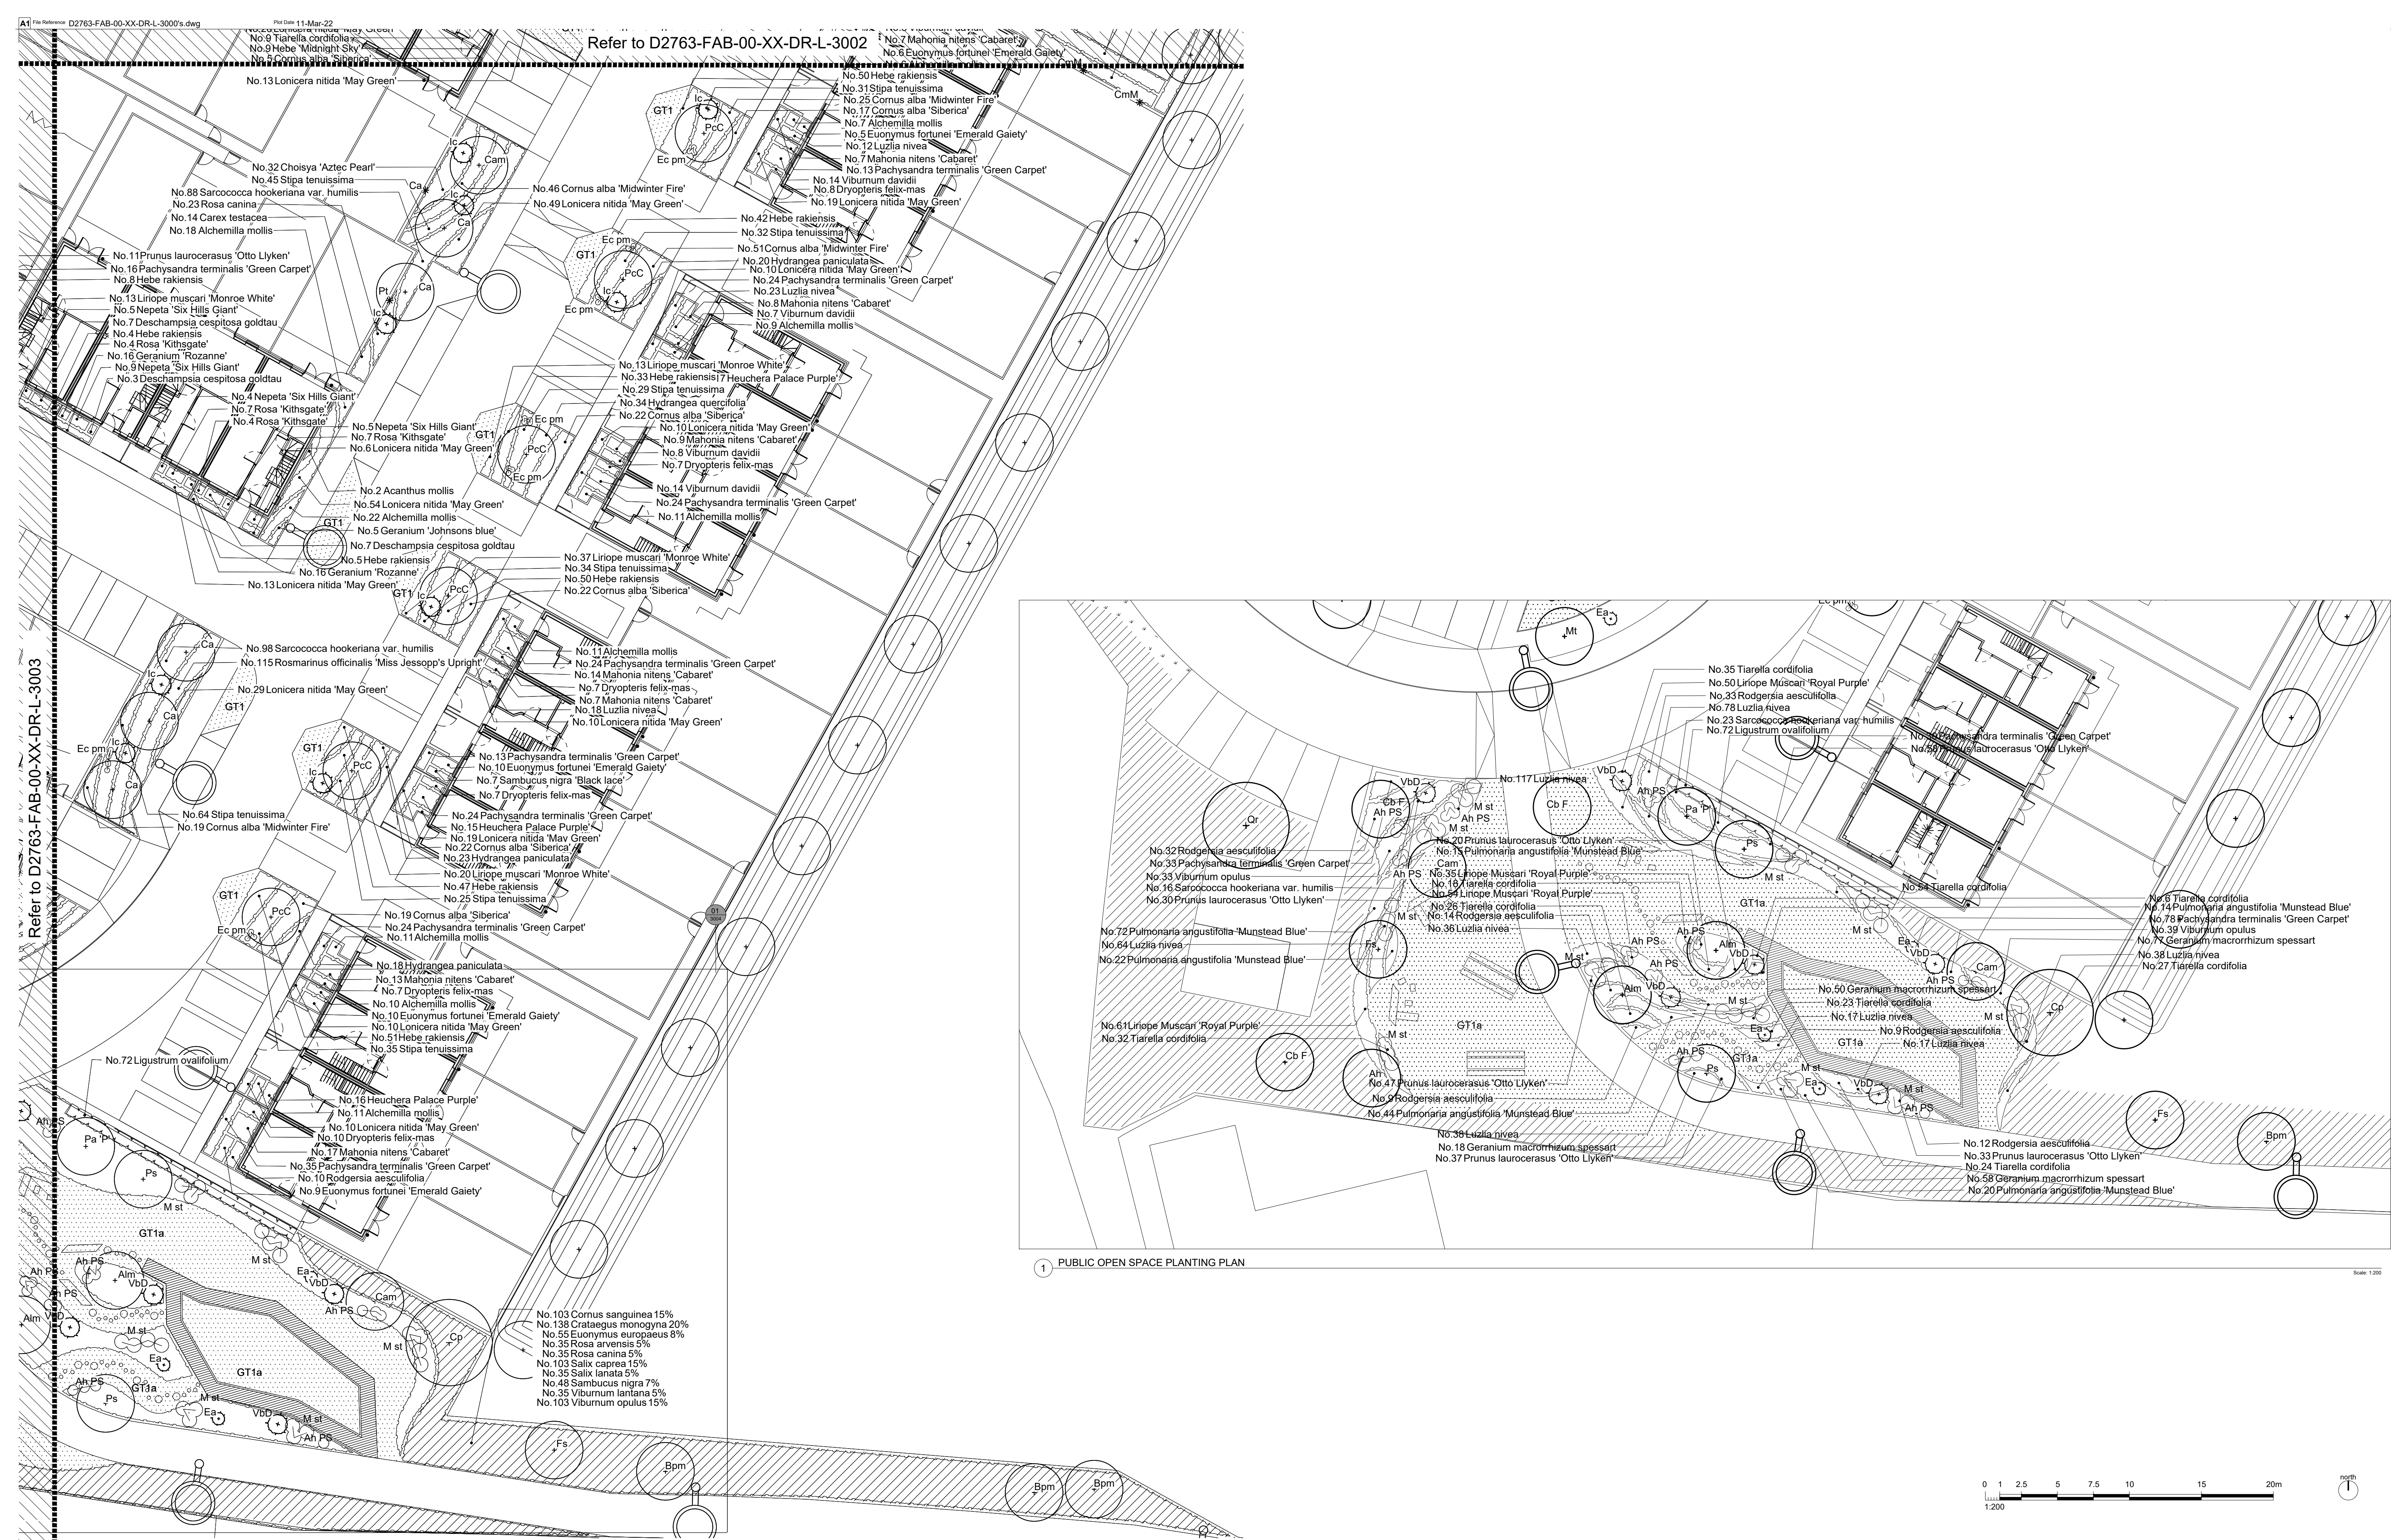

Scale: 1:20

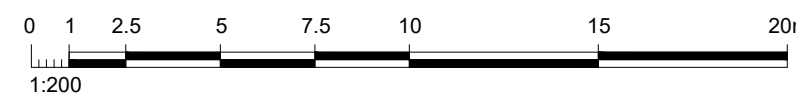

PL04	11.03.22	Updates to remove path and show play elements on drawings	JC
PL03	30.11.21	Updates due to planning comments	JC
PL02	19.01.21	Updates due to planning comments	JC
PL01	14.09.20	Issued for planning approval	JC

Disclaimer: This drawing is copyright of fabric lab. It must not be copied or reproduced without written consent from the owner.
Do not scale from this drawing. Only finished dimensions are to be taken from this drawing.
All contractors must visit site and be responsible for taking and checking all dimensions related to the works shown on the drawing prior to commencing any work.

Autodesk is a registered trademark of Autodesk, Inc. All rights reserved.

External References:
 • [1.06 Survey Information/02 Topography/20-09-11 Topo extract from Architects/1ops.dwg](#)
 • [1.03 Civil Engineer/20-09-11 Stage 4 Engineering layout/CE-AWSK-XXX-000-001_Drainage & Levels Layouts csw.dwg](#)
 • [1.06 Survey Information/03 OS Data/20-09-11 OS extract from architects/18-197-90.csw](#)
 • [1.02 Architectural/20-09-11 Stage 4 site layout/18-197-90 project site plan 030620200 csw.dwg](#)

	landscape architects	
	Leren House 16 Leren Street Alton Hampshire GU24 1HG T: 01489 595201 E: info@fabrik.co.uk W: www.fabrik.co.uk	
Project Colt International Site, Havant	Client Drew Smith	
Drawing DETAILED SOFT LANDSCAPE PLAN		
Purpose of Issue ISSUED FOR PLANNING APPROVAL	Drawn By JC	Checked By MB
	Drawn Scale 1:200 @ A1	Date of First Issue SEPT 2019
Project Number D2763	Origin FAB	Zone 00
	Level XX	File Type DR
	Rise A	Number 3004
		Revision PL04