


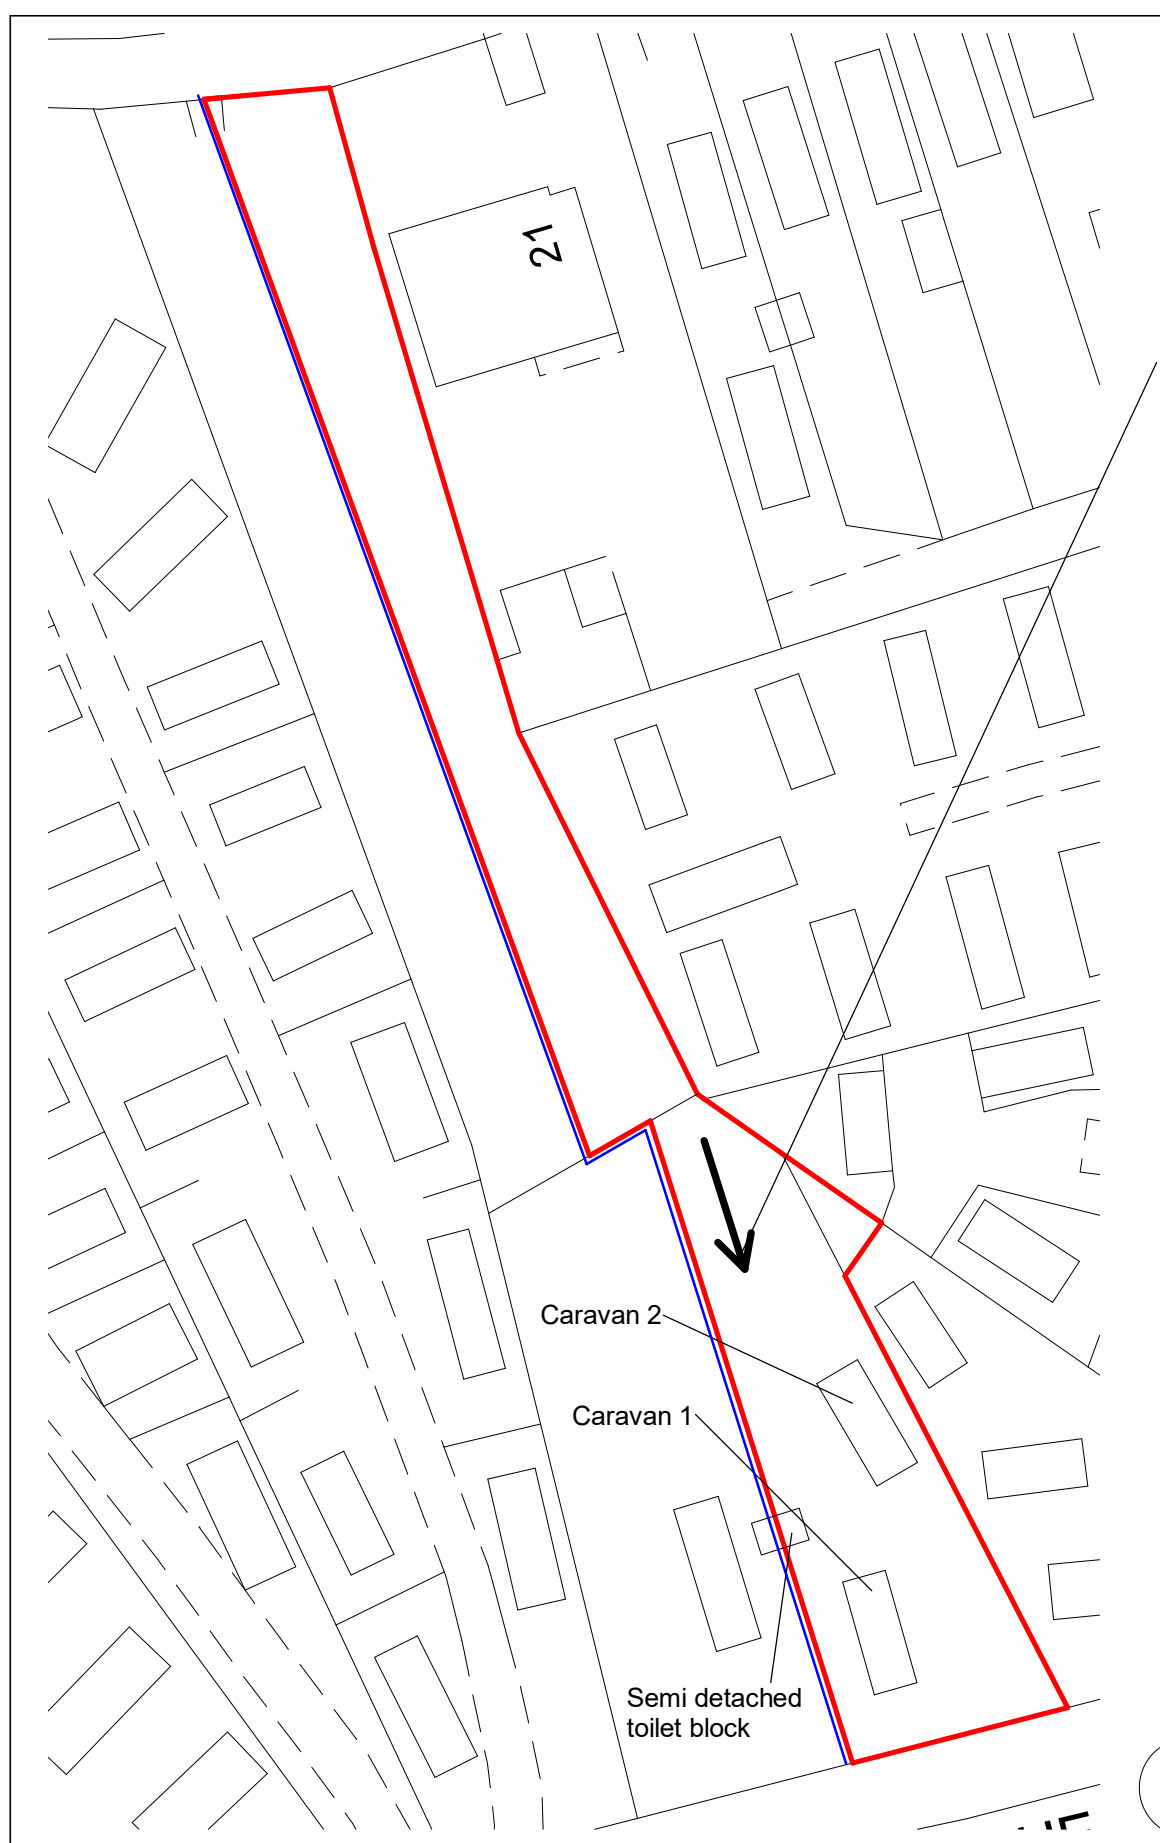

Historical photo taken from point of arrow shown



Please note

This site and the neighbouring site at 137 east stoke Ave is owned by the same family and has been for well over 60 years, due to this the boundary shown by the blue line set outside it on the site plan is not marked with a fence or hedge as can be seen in the photograph. The site is completely laid to lawn for use as a garden area for the two caravans



1 Location Plan

1 : 1250


This map was purchased from
emapsite.com on 7.7.2021 and is subject
to the following © Crown copyright and
database rights
Ordnance Survey 0100031673



2 Site Plan

1 : 500

**IJ Murray
Associates Ltd**

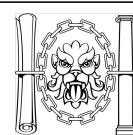

CIAT
REGISTERED PRACTICE

www.ijma.co.uk

IJ Murray Associates
Ltd
200 Seafront
Hayling Island
Hampshire
PO11 9HR
Phone 07779 246915

These drawings are for planning and building regulation
purposes only and are not for construction. All dimensions
should be checked on site before work commences

These drawings are the
property of IJ Murray
Associates Ltd and should
not be reproduced or used
in any way without the
permission of a Director of
IJ Murray Associates Ltd

Jan Chesters
139 East Stoke Avenue
HI

Site and Location Plan

Project number	Project Number	A101	
Date	Issue Date		
Drawn by	Author		
Checked by	Checker		
		Scale	As indicated