

KEY


- ① Existing main entrance
- ② Existing frosted vinyl
- ③ Existing branch nameplate
- ④ Existing night safe
- ⑤ Existing ADT alarm box
- ⑥ Existing champagne fascia
- ⑦ Existing champagne projecting sign
- ⑧ Existing ATMs
- ⑨ Existing CCTV camera
- ⑩ Existing dark blue vinyl applied on glazing internally

STATUTORY STATUS	
LISTED	NO
CONSERVATION	YES

NOTE
This drawing has been prepared from historical information that cannot be guaranteed accurate. Responsibility is not accepted for errors made by others in scaling from this drawing. All construction information should be taken from figured dimensions only. All dimensions should be checked on site prior to the manufacture of any components.

HATCHING

- New Partition wall
- Existing Partition wall
- New Partition wall
- Structural wall
- New Partition wall
- Area not in scope

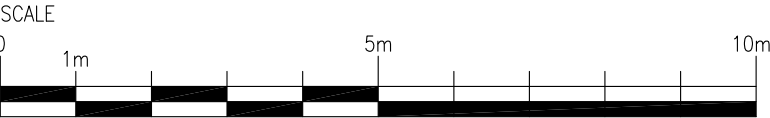

PLANNING



ISG
Boleyn House,
St Augustines
Business Park,
Whitstable,
Kent CT5 2QJ

Project

HAVANT

18 EAST STREET
HAVANT, HANTS
PO9 1AQ
PIM No.



Drawing Title

FRONT ELEVATION
AS EXISTING
CLOSURE 2022

Branch Sort Code	Branch ID	Supplier Project No BY108000	
Scale 1:100@A3	Drawn JW	Checked PC	Date 23/05/2022
Drg.No BY108000_221			Revision -
Architectural Practice: ISG Design Hub			