


North Elevation Showing Light Wells

Scale 1:100 @ A3

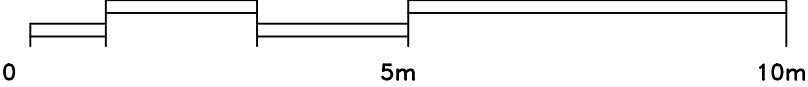

North Elevation Showing Light Wells SCALE 1:100

PLANNING

Rev A. 2021/11/15 Existing house retained with new basement and interior remodeling

RS

ARCHITECTURE

CLIENT:

PROJECT:
208 Southwood Road

TITLE:
North Elevation Showing Light Wells

DRAWING NUMBER : 206.a

Scale : 1:100 @ A3

DATE: 20/07/2021
DRAWN BY: AS APPROVED BY: RS

194 Southwood Road, Hayling Island,
Hampshire, PO11 9QL
07887933281
rob@rs-architecture.co.uk
www.rs-architecture.co.uk