



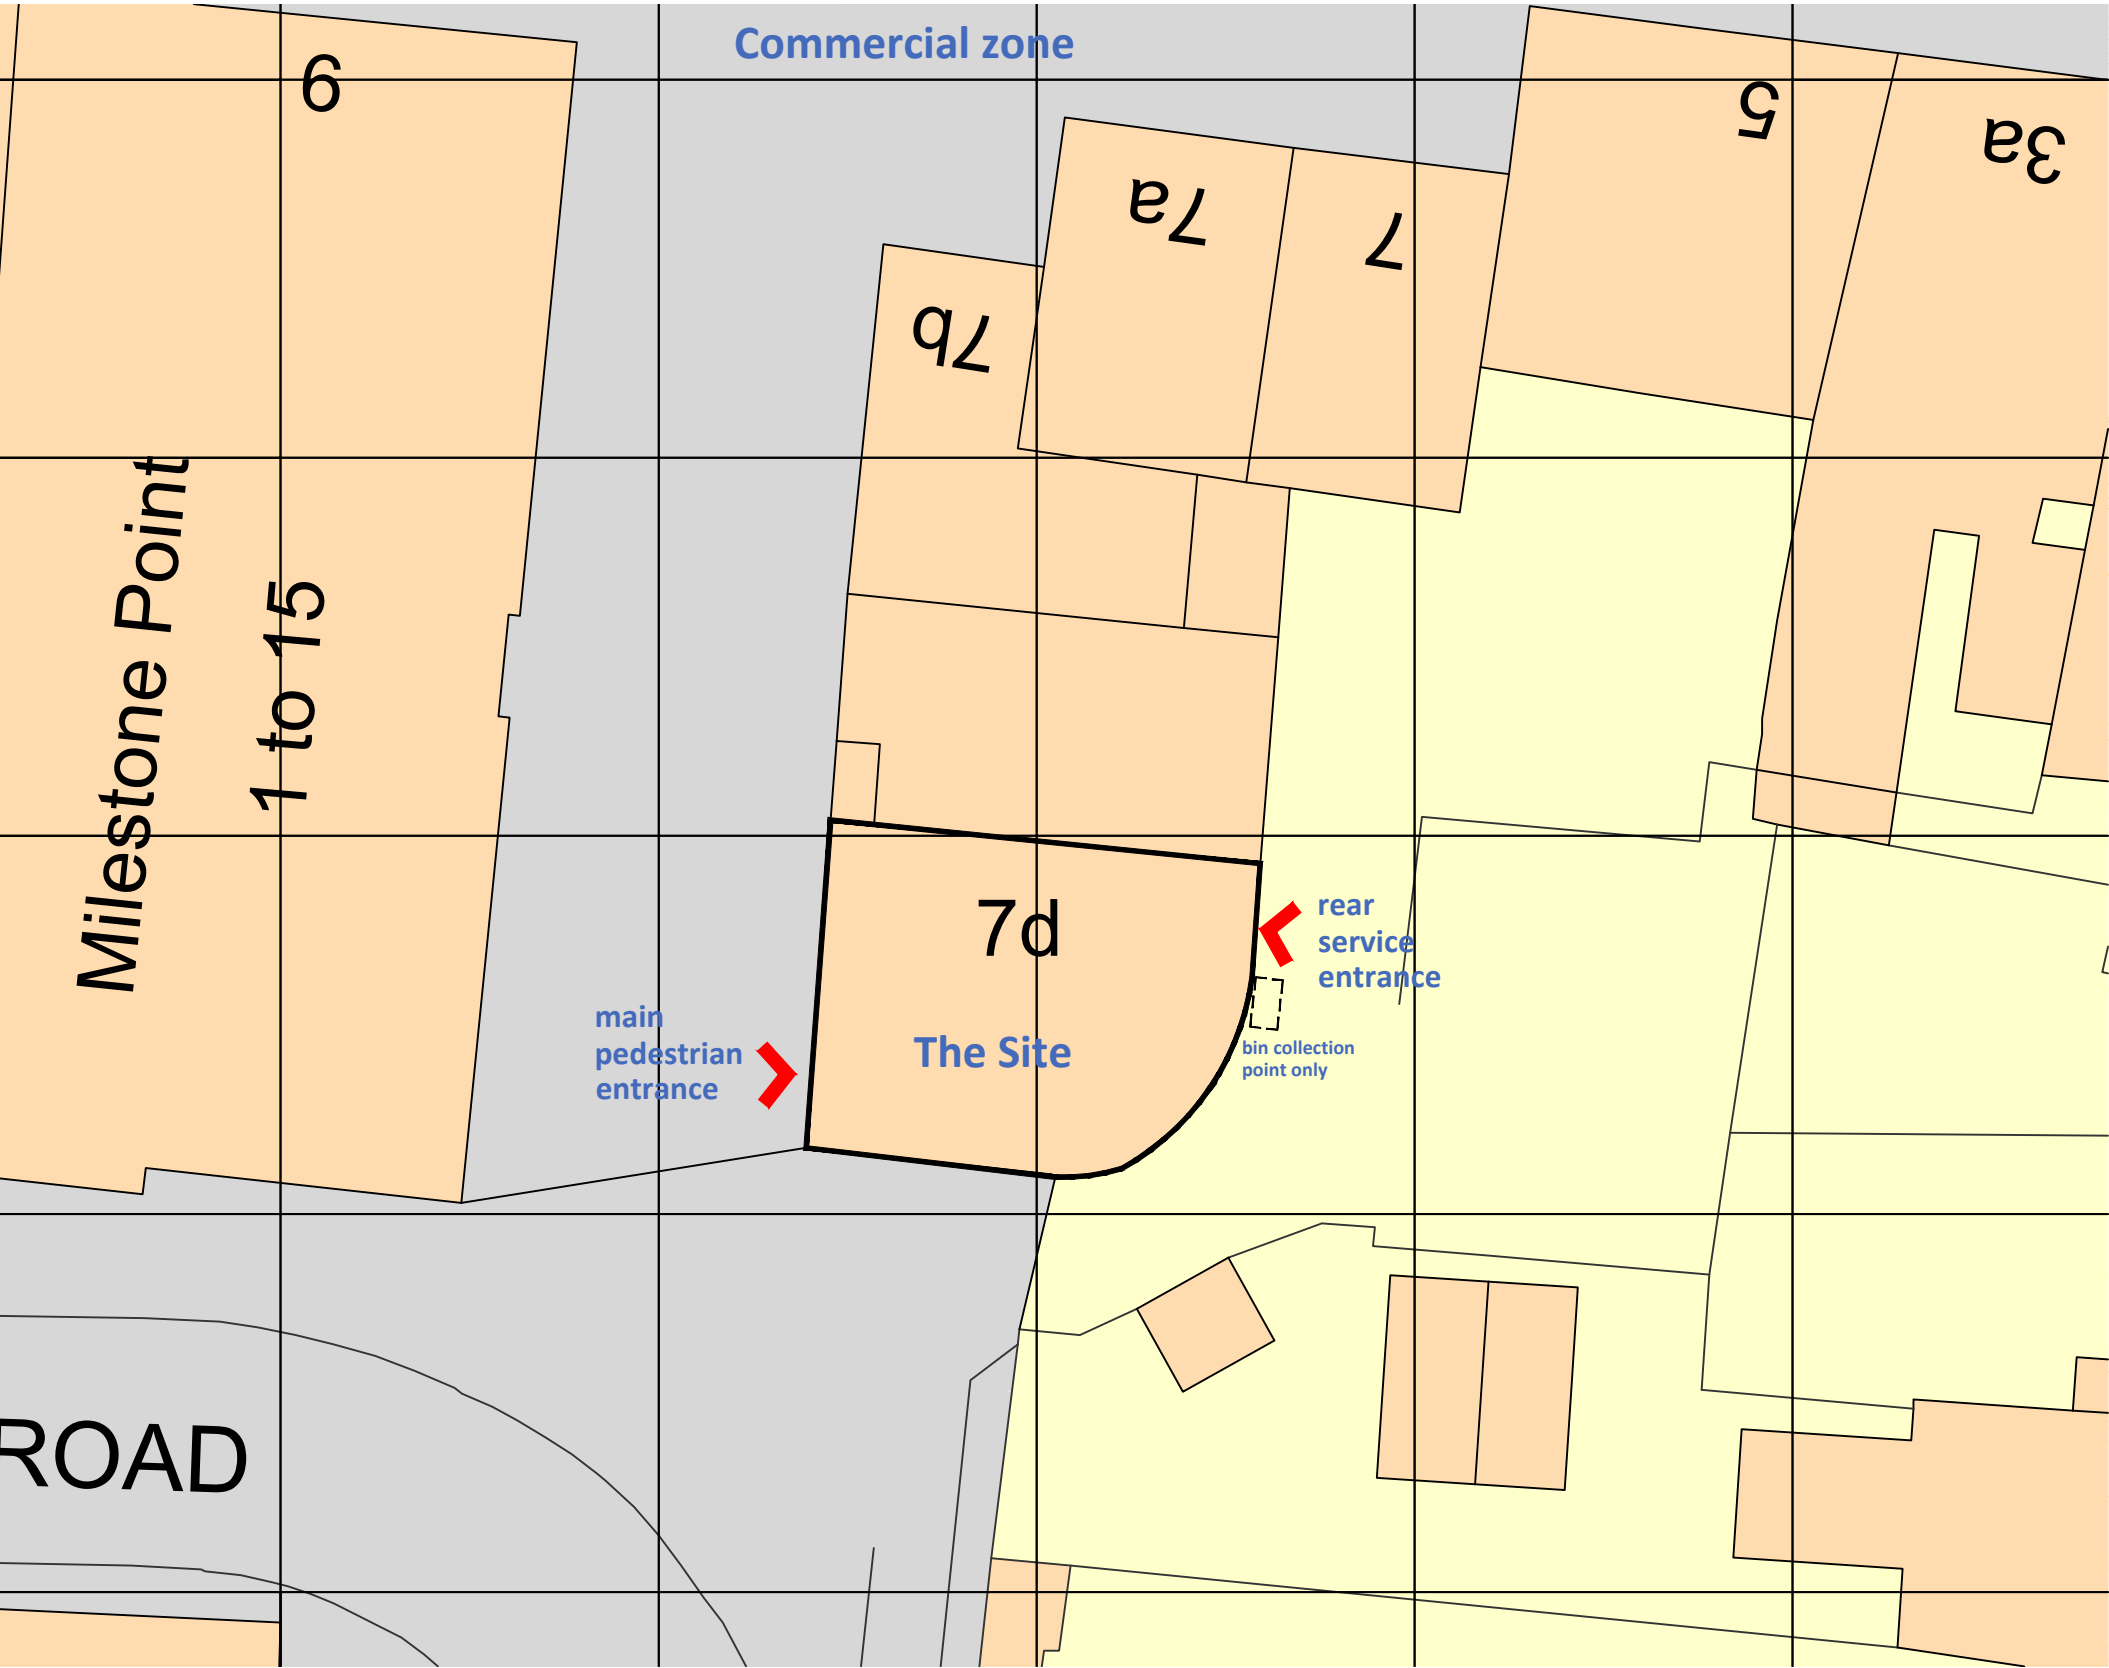

SITE PLAN - 1:200

7d West Street is a sustainable location without dedicated parking. The site is just off the main commercial zone with Bus terminal and Train station within walking distance.

NOTES:
This drawing has been prepared for the purposes of Planning Application and is not to be used for any other purpose. Dimensions are indicative and should be referenced against measured surveys only.
This drawing is the property of Martin Ralph and must not be reproduced, in part or whole, or deviated from, without their permission.

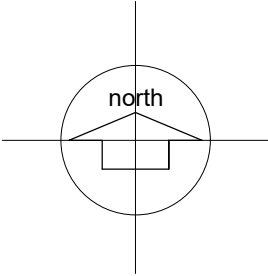

AMENDMENTS		DATE
A	Minor amendments	11.11.21
CLIENT		
Mr B Wright BURRITO BROS		
PROJECT		
PROPOSED "DARK KITCHEN" FOR HOT FOOD TAKEWAY (Use Sui Generis) 7D West Street, Havant, PO9 1EH		
DRAWING TITLE		
SITE / PARKING PLANS		
DATE		
OCTOBER 2021		
SCALE		
1:200 @ A3		
DRAWING No.		REVISION
21A_037 02		A
MARTIN RALPH		
ARCHITECTS		
RIBA CHARTERED ARCHITECTS Chartered Practice Part of THE MARTIN RALPH GROUP		
11 Dragoon House Hussar Court Brambles Business Park Portsmouth Hampshire PO7 7SF		www.martinralph.co.uk info@martinralph.co.uk T. 023 9225 7711 F. 023 9225 7712