


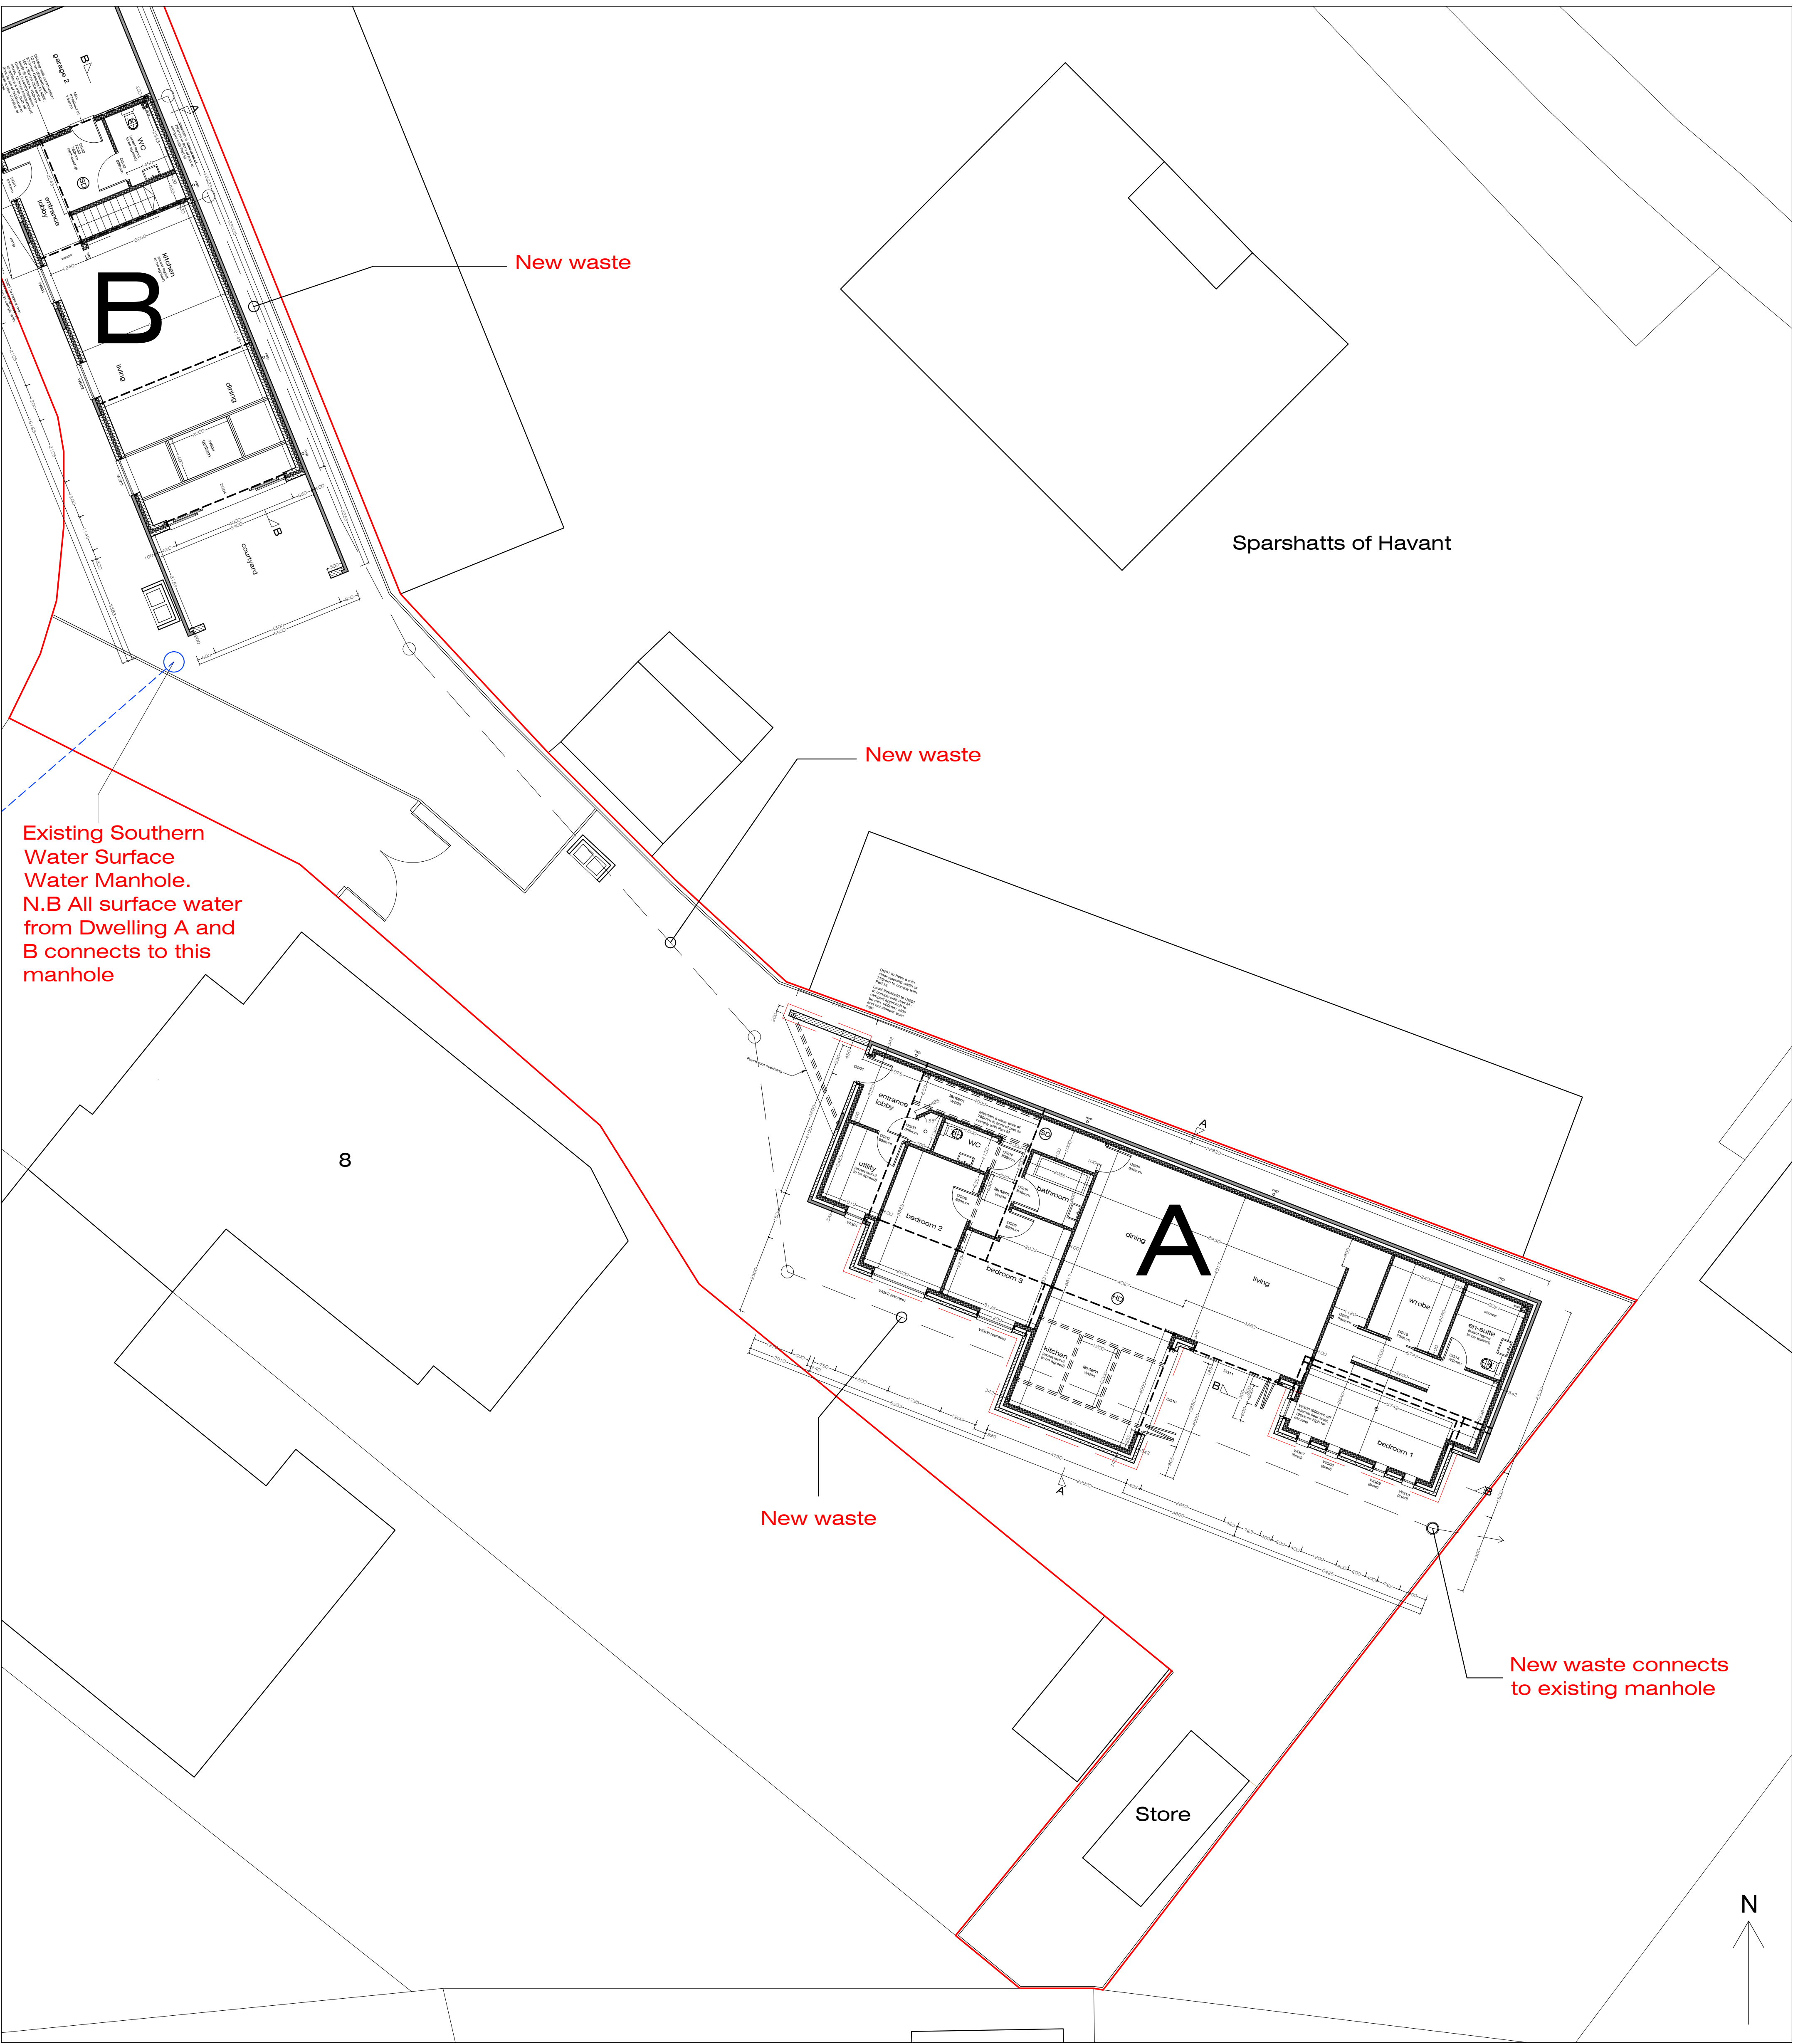

Wildern Architecture Ltd
Middle House, 3 Sampan Close,
Warsash, Southampton, SO31 9BU
07920 260758

Project

Garages at Willowdene Close,
Bedhampton, Havant, PO9 3QP

Client

Mr and Mrs A Shaw

Title

Site Plan Dwelling A - As Proposed

Date

Sept 19

Drawn By

NJ

Job No.

W19-009

Drawing No.

501

Scale

1:100@A1

Revision

D

D	Waste and surface water details updated for Dwellings A and B	NJ	12-10-21
C	Dwelling A and waste and surface water details updated	NJ	23-07-21
B	Dwelling A amended Re-issued for building regulation approval	NJ	03-03-21
A	Dwelling A amended Re-issued for building regulation approval	NJ	15-12-20
-	Issued for building regulation approval	NJ	11-12-20
Rev.		By	Date