



Fat Face Head Office - Site Plan

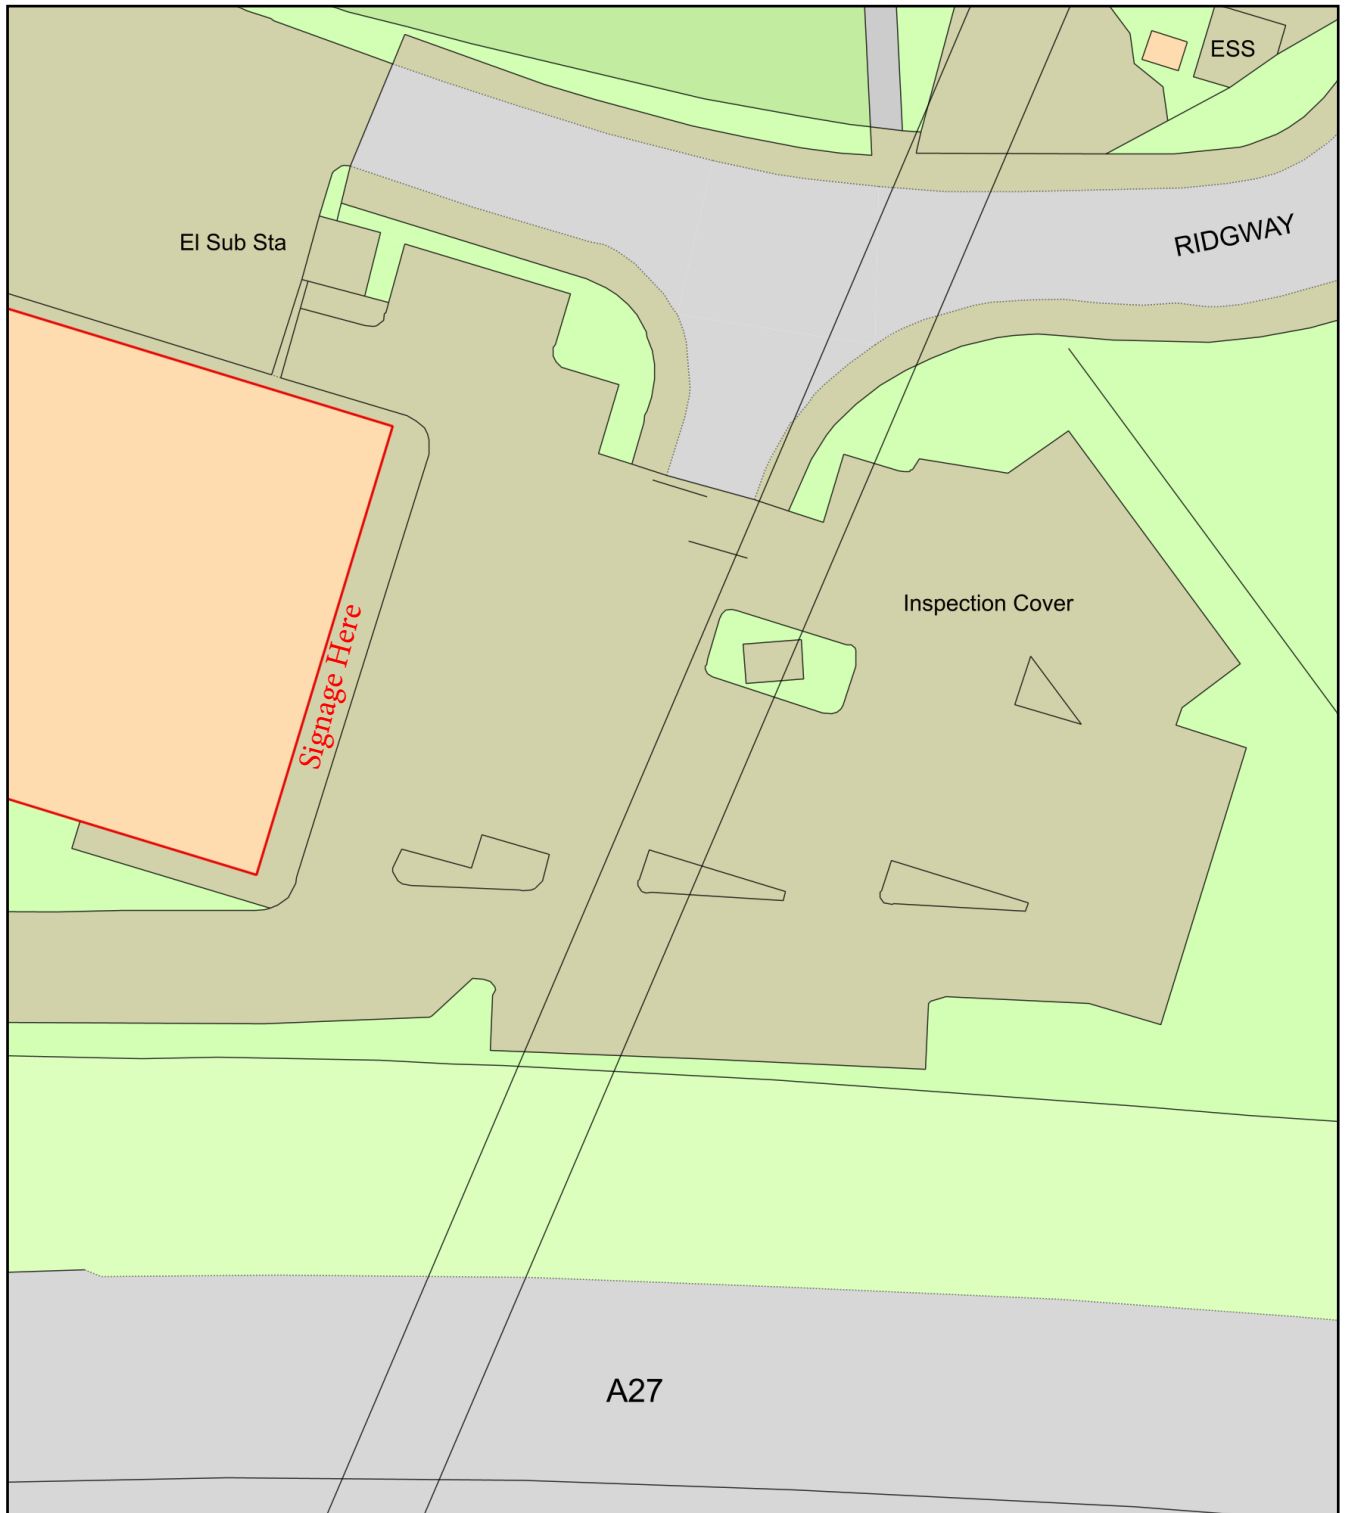

0 20
Metres

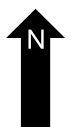

Plan Produced for: Fat Face

Date Produced: 16 Feb 2022

Plan Reference Number: TQRQM22047173437717

Scale: 1:500 @ A4