
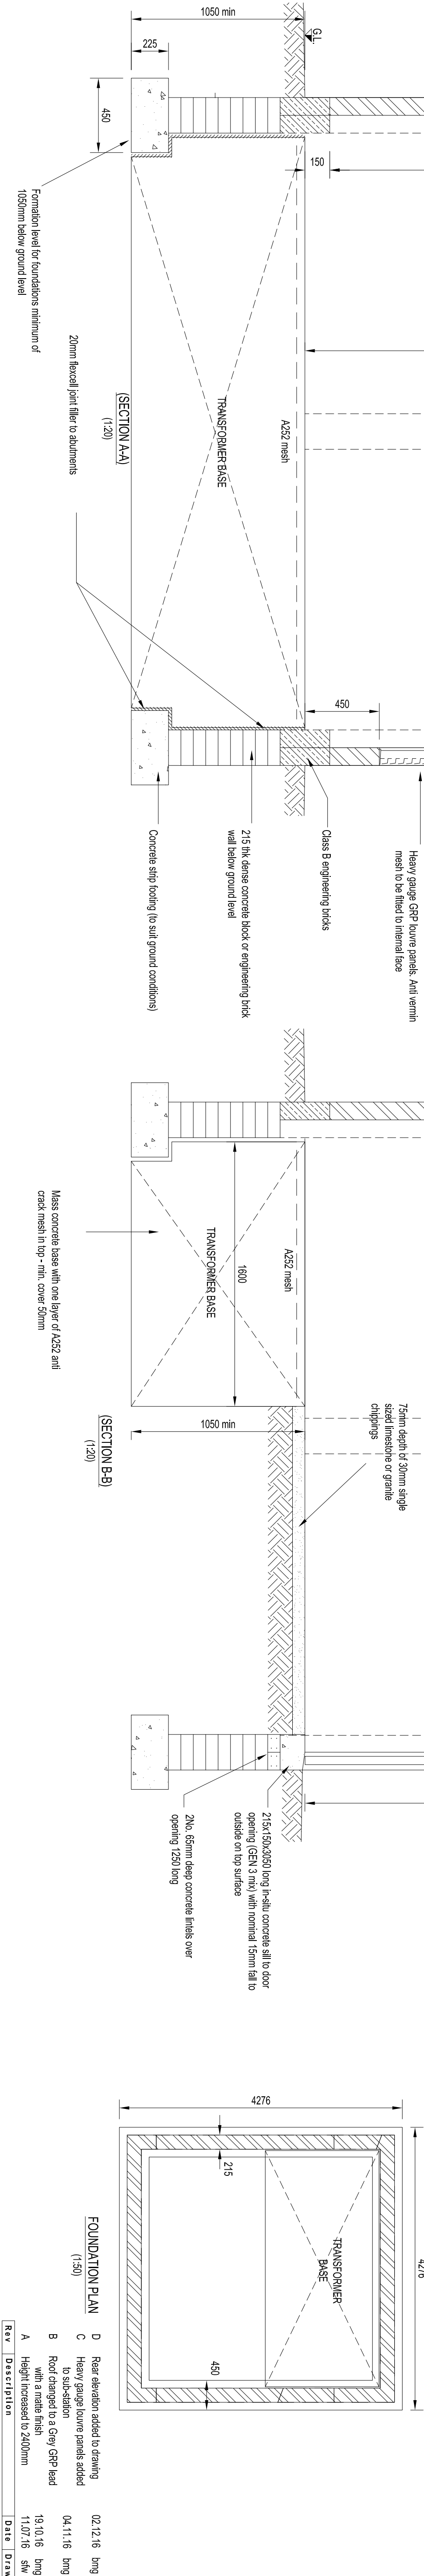


Images and data layout are intended for illustrative purposes only and should be treated as general guidance only.

Scale layout including parking arrangements, local accessible routes, community buildings, and other facilities are intended to provide a general impression of the proposed development. The actual layout and details of any proposed development shall be determined by the relevant planning authorities.

Scale layout and landscaping are not intended to form part of any contract or warranty unless specifically incorporated in writing into the contract.

The name of the development is a working name only and may not be the registered postal address, which may be determined by the local council.

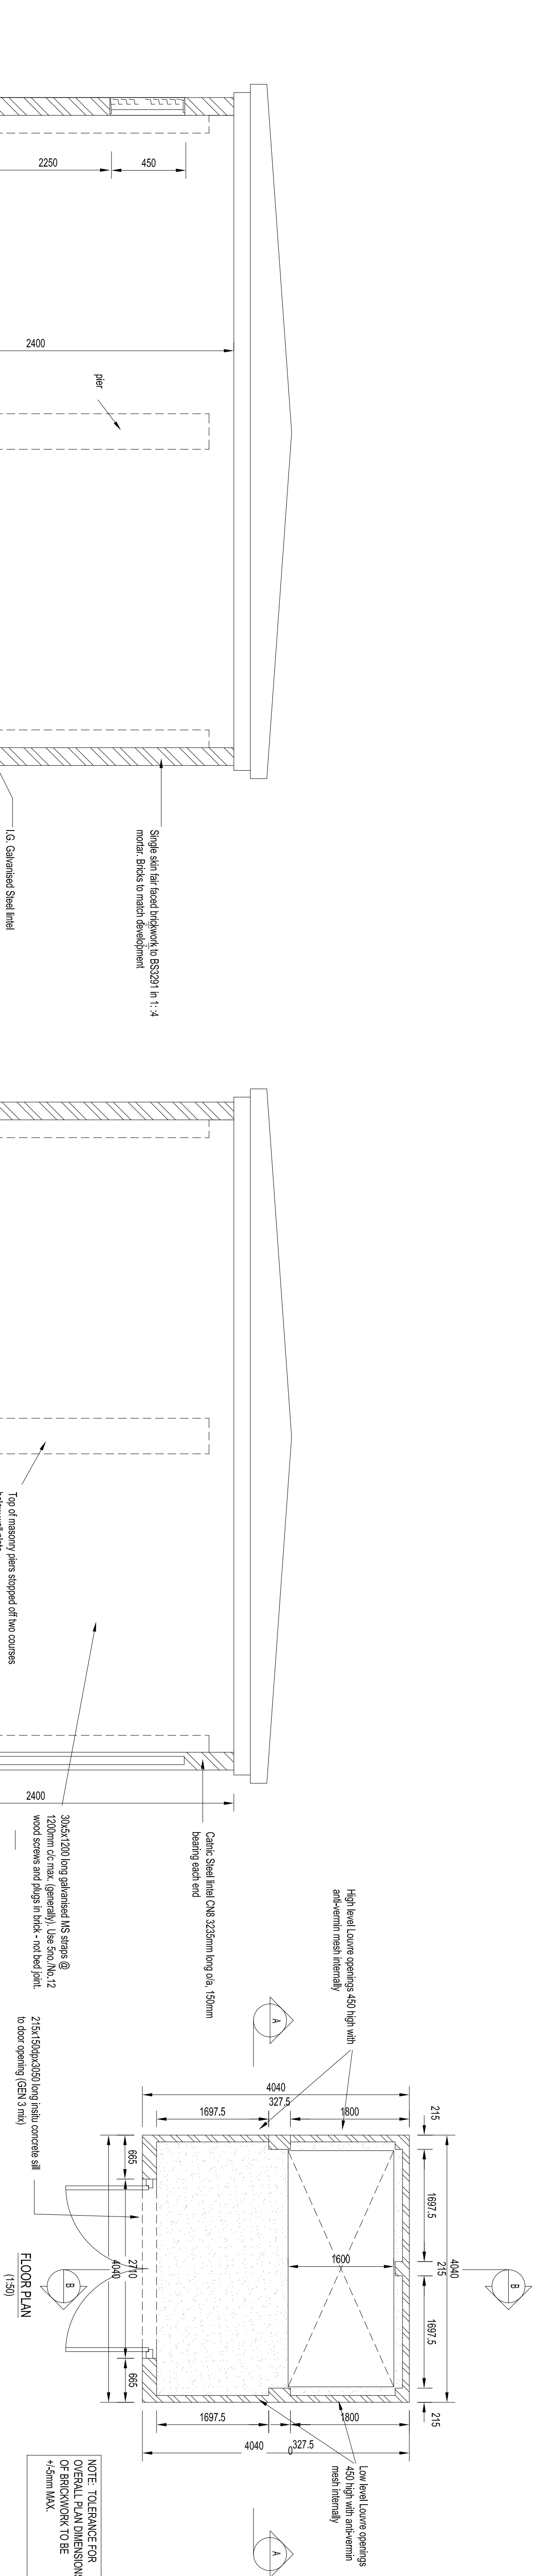

Urban Design

Hayling Island

Land Off Station Road

Project

0150127276

Urban Design

Bayfront House

Forest Hill

Leavescliffe

LE87 1UB

Drawing Title

Sub Station Detail

Scale

1:20 / 1:50 @A1

Date

21.06.16

Drawn By

SFW

Drawing Ref

ST-10-23 D

BARRATT HOMES

Urban Design

Hayling Island

Land Off Station Road

Project

0150127276

Urban Design

Bayfront House

Forest Hill

Leavescliffe

LE87 1UB

Drawing Title

Sub Station Detail

Scale

1:20 / 1:50 @A1

Date

21.06.16

Drawn By

SFW

Drawing Ref

ST-10-23 D

BARRATT HOMES