


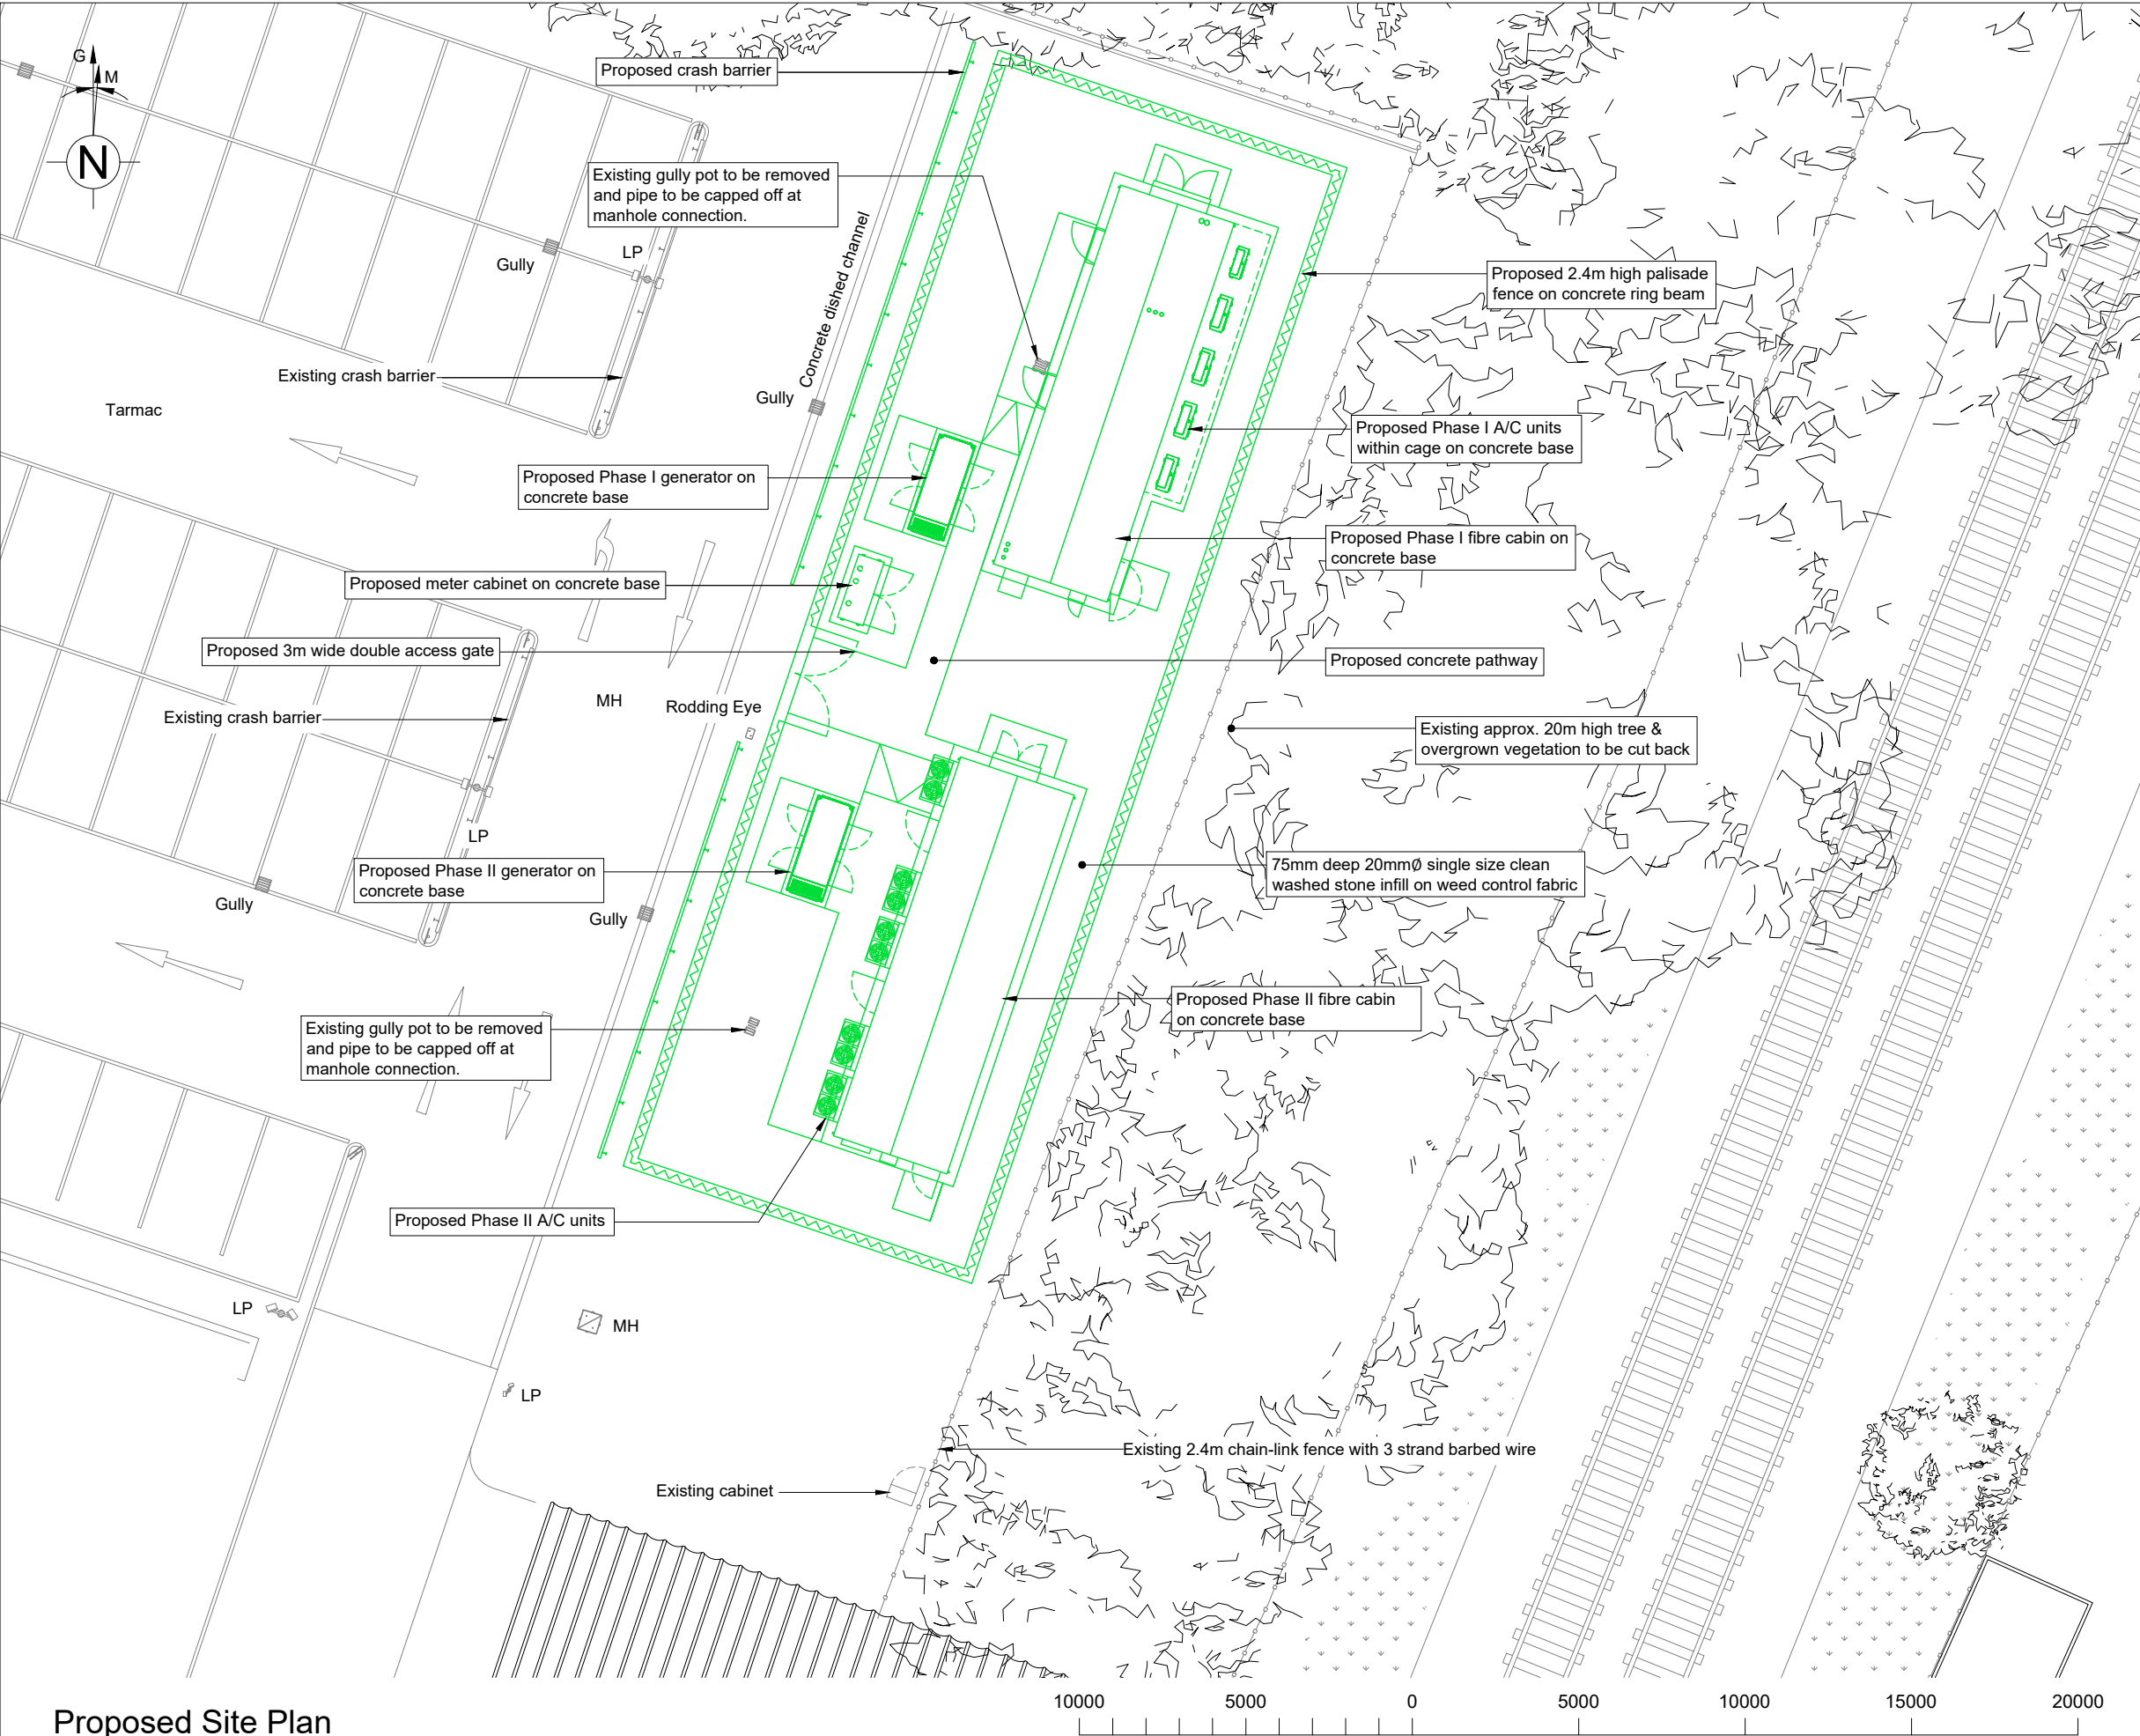

- NOTES
1. This drawing to be read in conjunction with drawing series 001-007.
 2. All dimensions are in mm unless otherwise noted.
 3. Responsibility is not accepted for errors made by others in scaling from this drawing. All construction information should be taken from figured dimensions only from this drawing.

 Potential for underground services. Trial digs required on site to determine exact location.

REV	DESCRIPTION OF REVISION	DATE	BY
C	LAYOUT AMENDMENT	24.01.21	RFS
B	MINOR AMENDMENT	11.11.21	ZS
A	PLANNING ISSUE	01.11.21	VV



2 Charnwood House, Marsh Road, Bristol BS3 2NA
tel :0117 966 5526 web: euro-tel design.com



15 Bedford Street, London WC2E 9HE t: 0203 5100 602 www.cityfibre.com

Drawing Title
PROPOSED SITE PLAN

Site Location
**KENWOOD BUSINESS CENTRE
NEW LANE
HAVANT
PO9 2NH**

Drawn by VV	Checked by SB	Approved by JR
Date Drawn 01.11.21	Date Checked 01.11.21	Date Approved 01.11.21
Site Code HAV1	Drawing Number P1808-212-PL-005-C	