


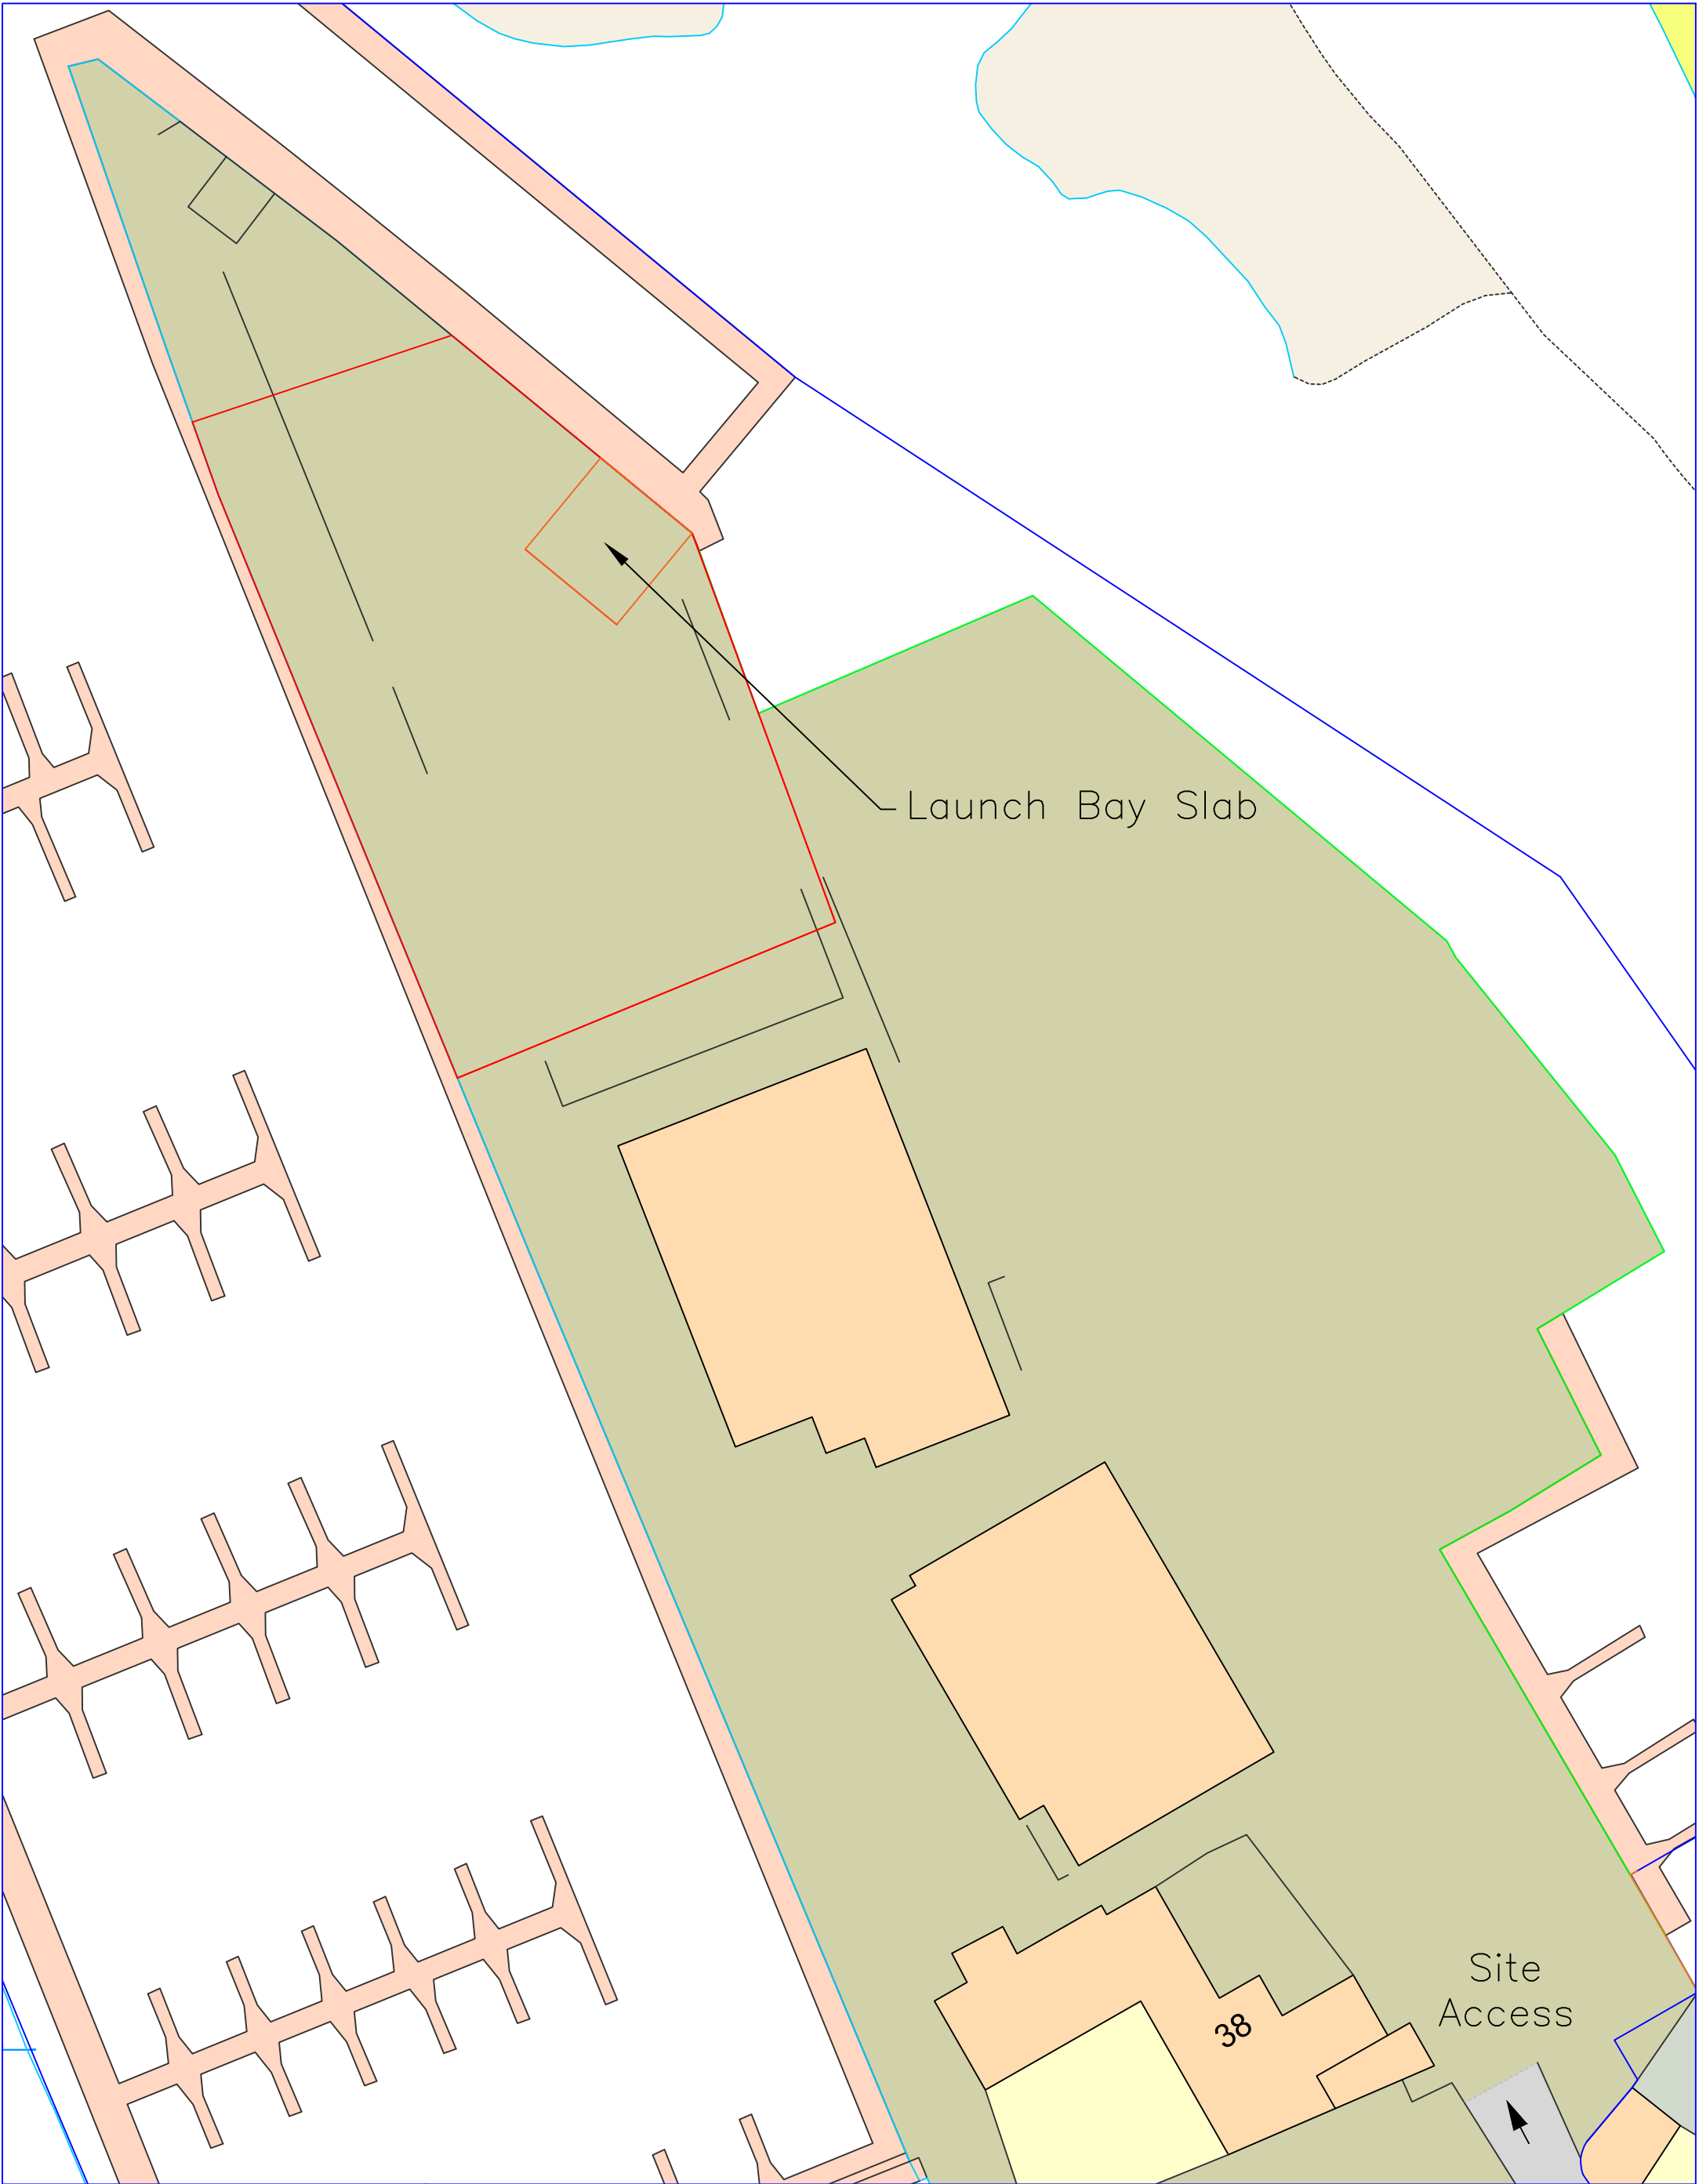

Scheme: Sparkes Marina –  
Launch Bay  
Construction  
Title: Site Plan  
Scale: 1:500 (At A3)

Key:  MDL Land Ownership Boundary  
 Site Area  
 Outline of Launch Bay Slab

Marina Developments Ltd  
The Yacht Club  
1 Channel Way  
Southampton  
Hampshire  
SO14 3QF  
Tel: 023 8045 7155  
Fax: 023 8045 7154

