



Department of Planning and Development
Havant Borough Council
Public Service Plaza
Civic Centre Road
Havant
Hampshire
PO9 2AX

Your ref
APP/21/00978

Our ref
PLAN-042045

Date
05/10/2021

Contact
Tel 0330 303 0119

Dear Sir/Madam,

Proposal: Variation of Condition 2 of Planning Permission APP/21/00085 relating to size and shape of rear dormers, and addition of 2no. bay windows to front elevation.

Site: APP/21/00978: - 2 Ashwood Close, Havant, PO9 3QT.

Thank you for your letter dated 17/09/2021.

The comments in our response dated 23/02/2021 remain unchanged and valid for variation of condition 02 submitted by the applicant.


For any further queries please contact us at: SouthernWaterPlanning@southernwater.co.uk

Yours faithfully,

Growth Planning Team
Business Channels

southernwater.co.uk/developing-building/planning-your-development

SOUTHERN WATER

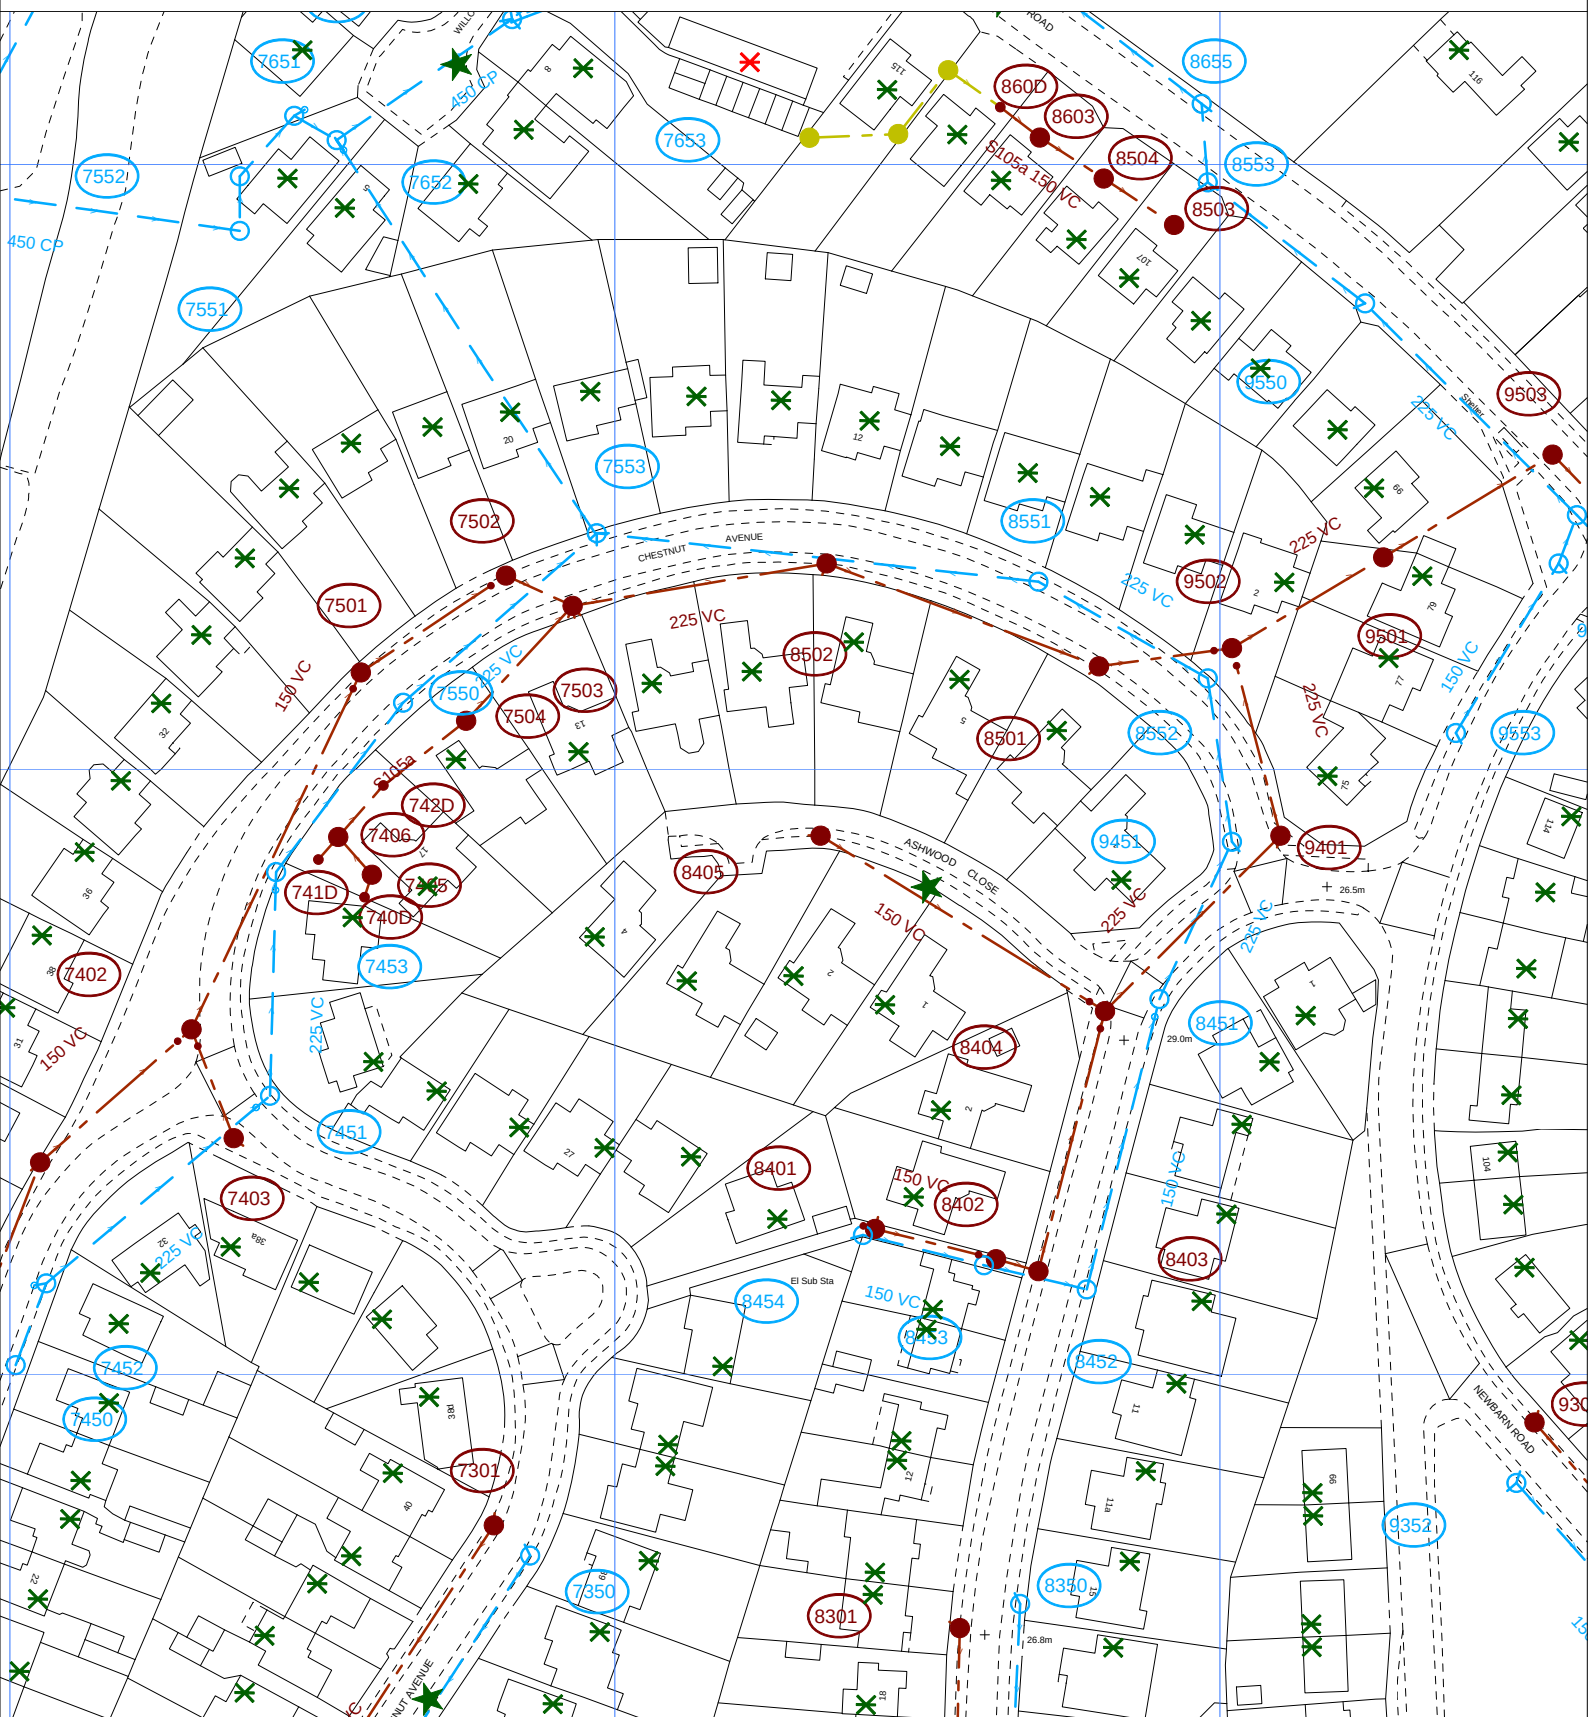

The positions of pipes shown on this plan are believed to be correct, but Southern Water Services Ltd accept no responsibility in the event of inaccuracy. The actual positions should be determined on site.

Based upon Ordnance Survey Digital Data with the permission of the controller of H.M.S.O. Crown Copyright Reserved Licence No. WU 298530

O.S. REF: SU6907SE

Scale: 1:1250

Screen Print

WARNING: BAC pipes are constructed of Bonded Asbestos Cement

WARNING: Unknown (UNK) materials may include Bonded Asbestos Cement



Printed By: kishoku

Date: 5-10-2021

Southern Water MapGuide Browser

Requested By:

