


Copyright ©

This product is protected by the provision of the Copyright, Designs and Patents Act 1988. No part of this drawing shall be reproduced without the written consent of Thorp Design

Do not scale off this drawing. Contractor must verify all dimensions on site before commencing any work or making any shop drawings. Do not assume existing surfaces are plumb, square or level. Any discrepancies must be reported to Thorp Design before work proceeds. Dimensions and details to be adjusted to suit existing surfaces and structure, and any specified fixtures and fittings as necessary.



01 Existing Ground Floor Plan
101 Scale 1:50

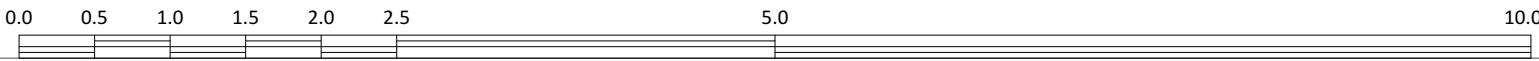

Schedule of Areas (sq.m)					
Level	Existing	Existing (Retained)	Existing (Demolition)	New Build	Proposed
Ground Floor	226	194	32	138	332
First Floor	161	161	N/A	23	184
Section Floor	88	88	N/A	1	89
Mezzanine (Second Floor)	11	N/A	11	N/A	N/A
Roof Storage (Second Floor)	N/A	N/A	N/A	7	7
Total	226	226	226	226	226

Revision:

Date:

Description:

THORP

First Floor
190/192 Sloane Street,
London
SW1X 9QX
T. 020 7235 7808
W. www.thorp.co.uk

Issued for: Planning
Stage:

Drawn by:
P/CC

Langstone Lodge
Langstone, Hants

Existing
Ground Floor Plan

Date:
19.11.2021

Scale:
1:50 @ A1

Drawing Number:
10129.101