


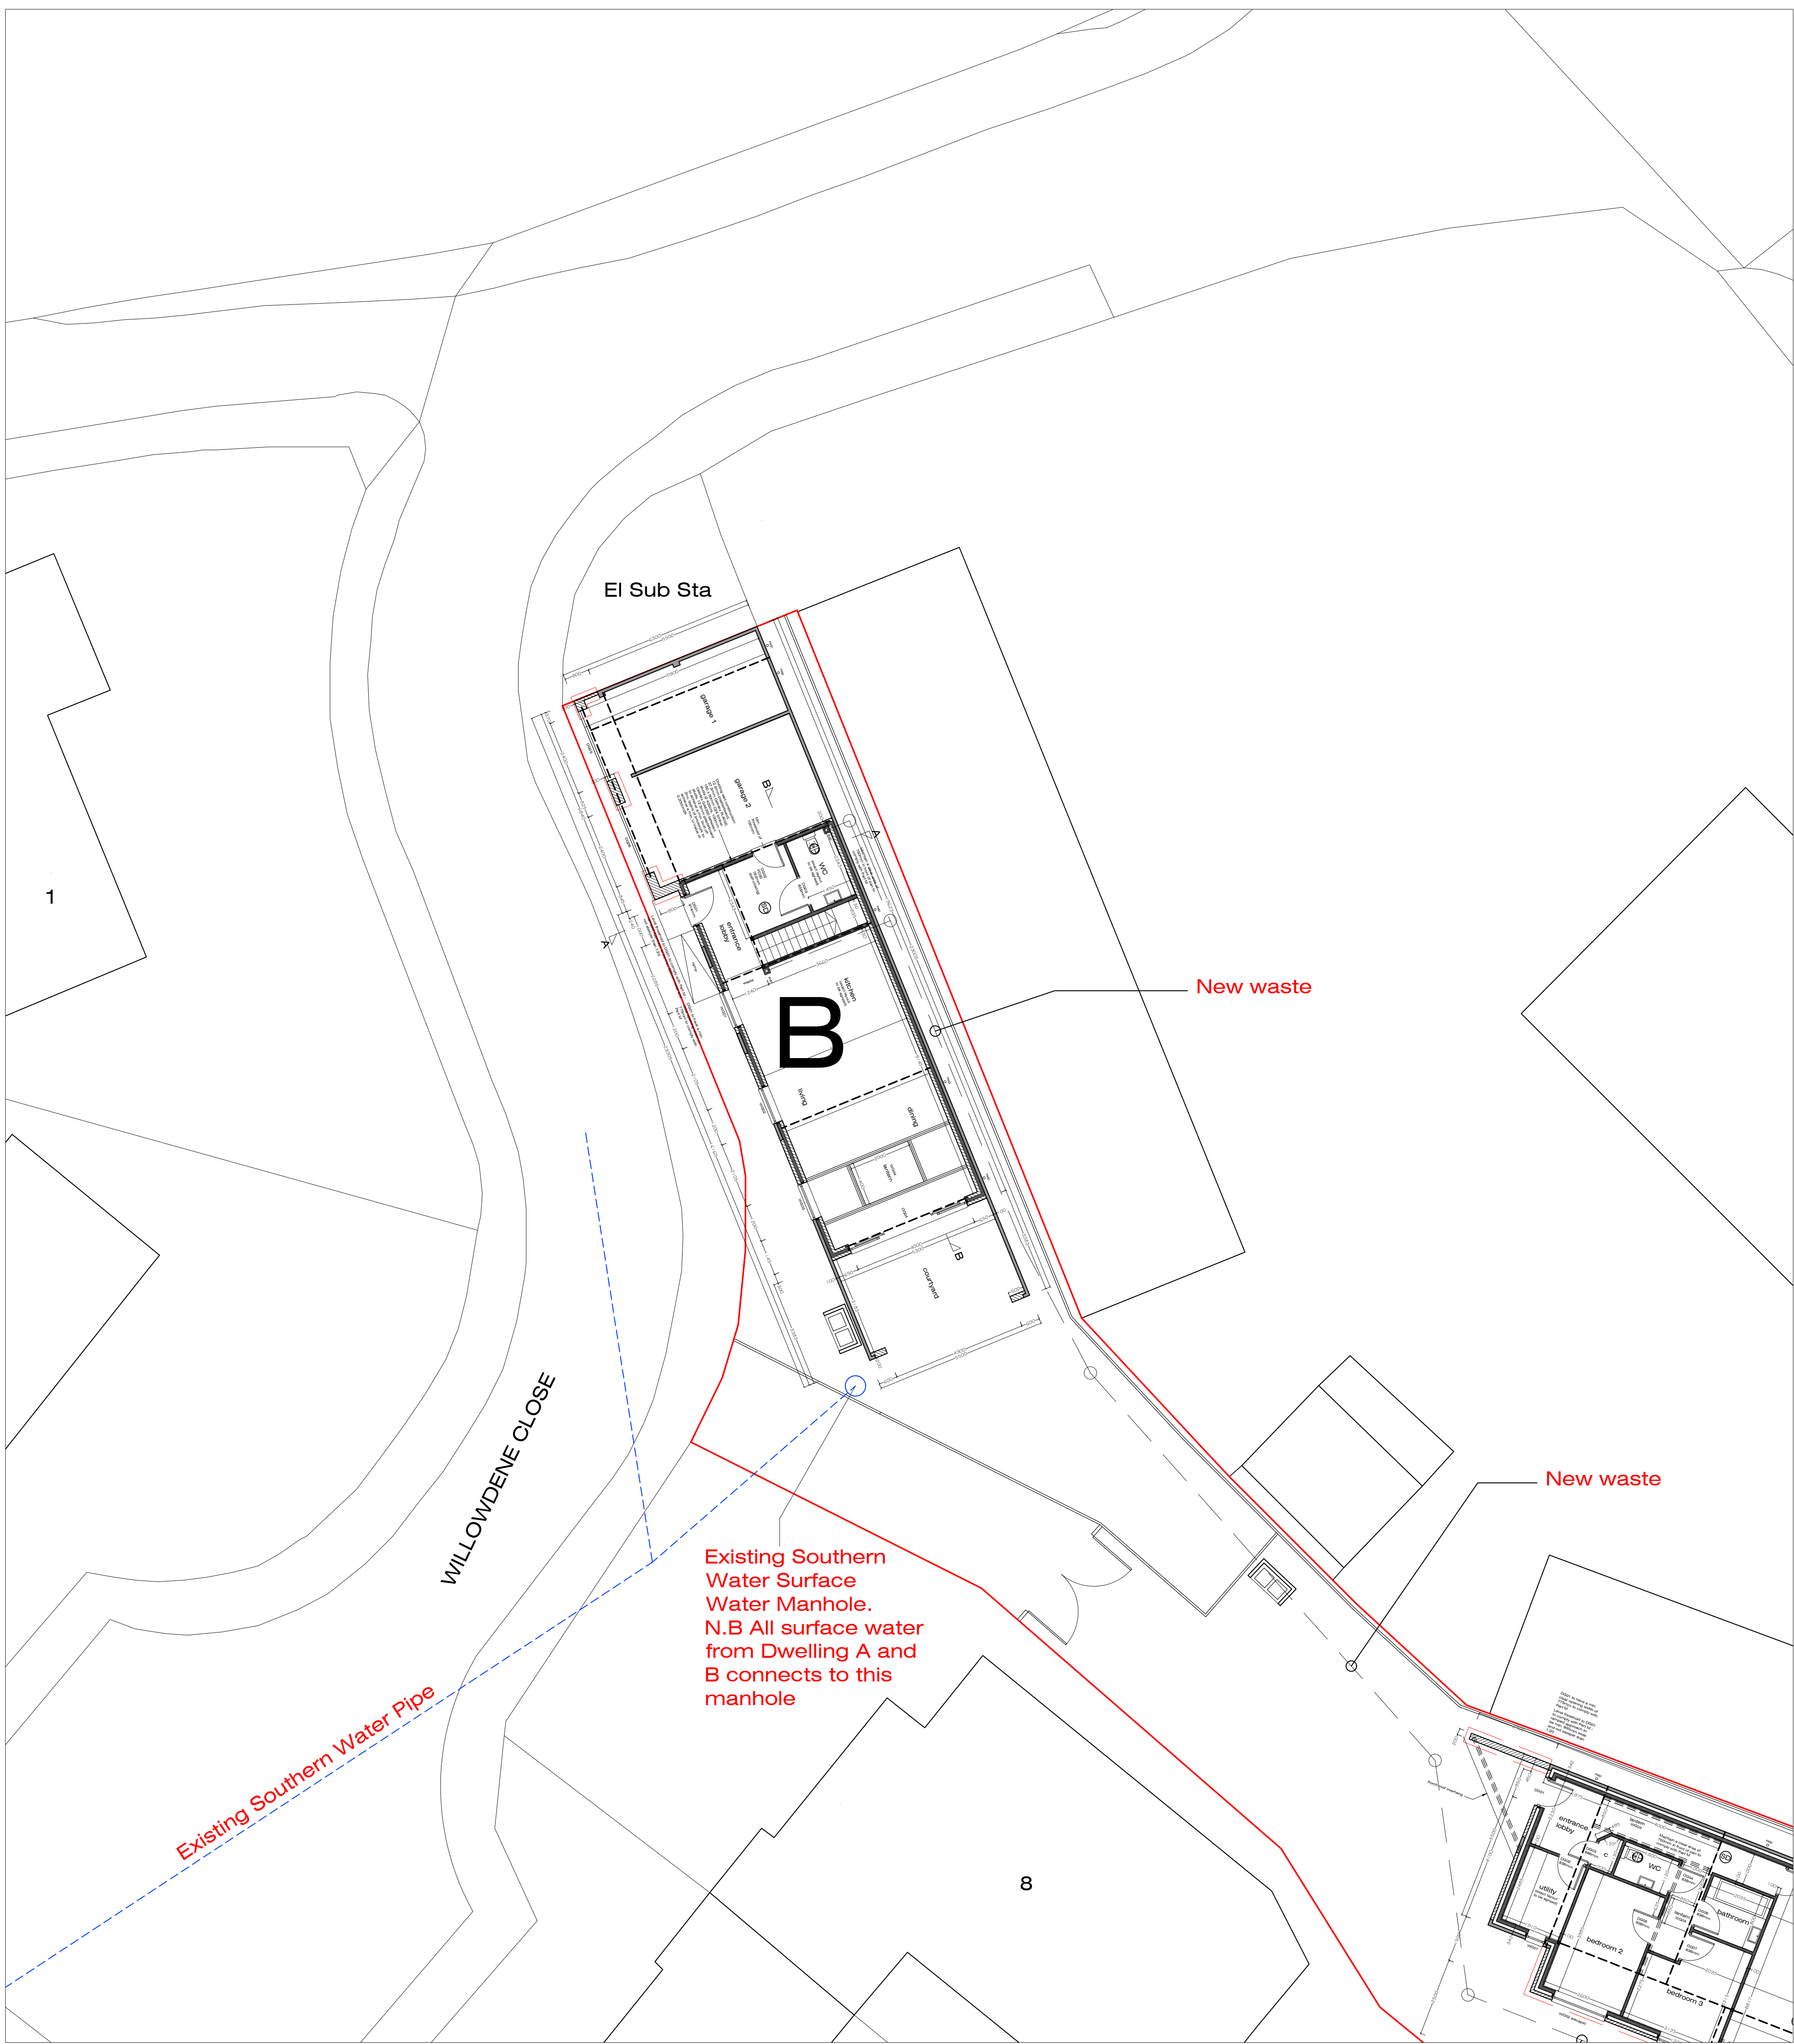

N

Wildern Architecture Ltd
Middle House, 3 Sampan Close,
Warsash, Southampton, SO31 9BU
07920 260758

Project
Garages at Willowdene Close,
Bedhampton, Havant, PO9 3QP

Client
Mr and Mrs A Shaw

Title			
Site Plan Dwelling B - As Proposed			
Date	Sept 19	Drawn By	NJ
Job No.	Drawing No.	Scale	Revision
W19-009	502	1:100@A1	C

C	Waste and surface water details updated for Dwellings A and B	NJ	12-10-21
B	Dwelling B and waste and surface water details updated	NJ	23-07-21
A	Dwelling A amended Re-issued for building regulation approval	NJ	15-12-20
-	Issued for building regulation approval	NJ	11-12-20
Rev.		By	Date