



East Elevation.
Scale 1:50.



North Elevation.
Scale 1:50.




West Elevation.
Scale 1:50.



South Elevation.
Scale 1:50.

Scale 1:50.

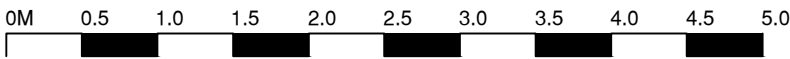

Notes
All details are indicative only. All dimensions to be checked on site by contractor prior to commencement of works. Any discrepancies in drawings to be reported to Philips Surveyors LLP.

Rev.	Amendments	Date	Drw.
------	------------	------	------

Philips
Chartered Surveyors
Building Surveyors, Designers and Consultants

T/a Philips Surveyors LLP
The Old Coach House, 78 Lower Street,
Pulborough, West Sussex. PO20 2AZ
Tel: 01798 873322
Fax: 01798 873444
E: info@philips-surveyors.co.uk
W: www.philipscharteredsurveyors.co.uk



CLIENT:
Mr. M. Banks,
147 Stakes Road,
Waterlooville,
Hampshire, PO7 5BN.

PROJECT:
147 Stakes Road,
Waterlooville,
Hampshire, PO7 5BN.

DRAWING TITLE:
EXISTING
Existing Dwelling Elevations.

DRAWN: DMG	JOB NO: 0000/15	SCALE: 1:50 @A1
CHECKED: PW	DRAWING NO: EX-2	REV: -
DATE: July 2015		