




SITE AREA - 3 790.6 m²
(0.937 Acres)

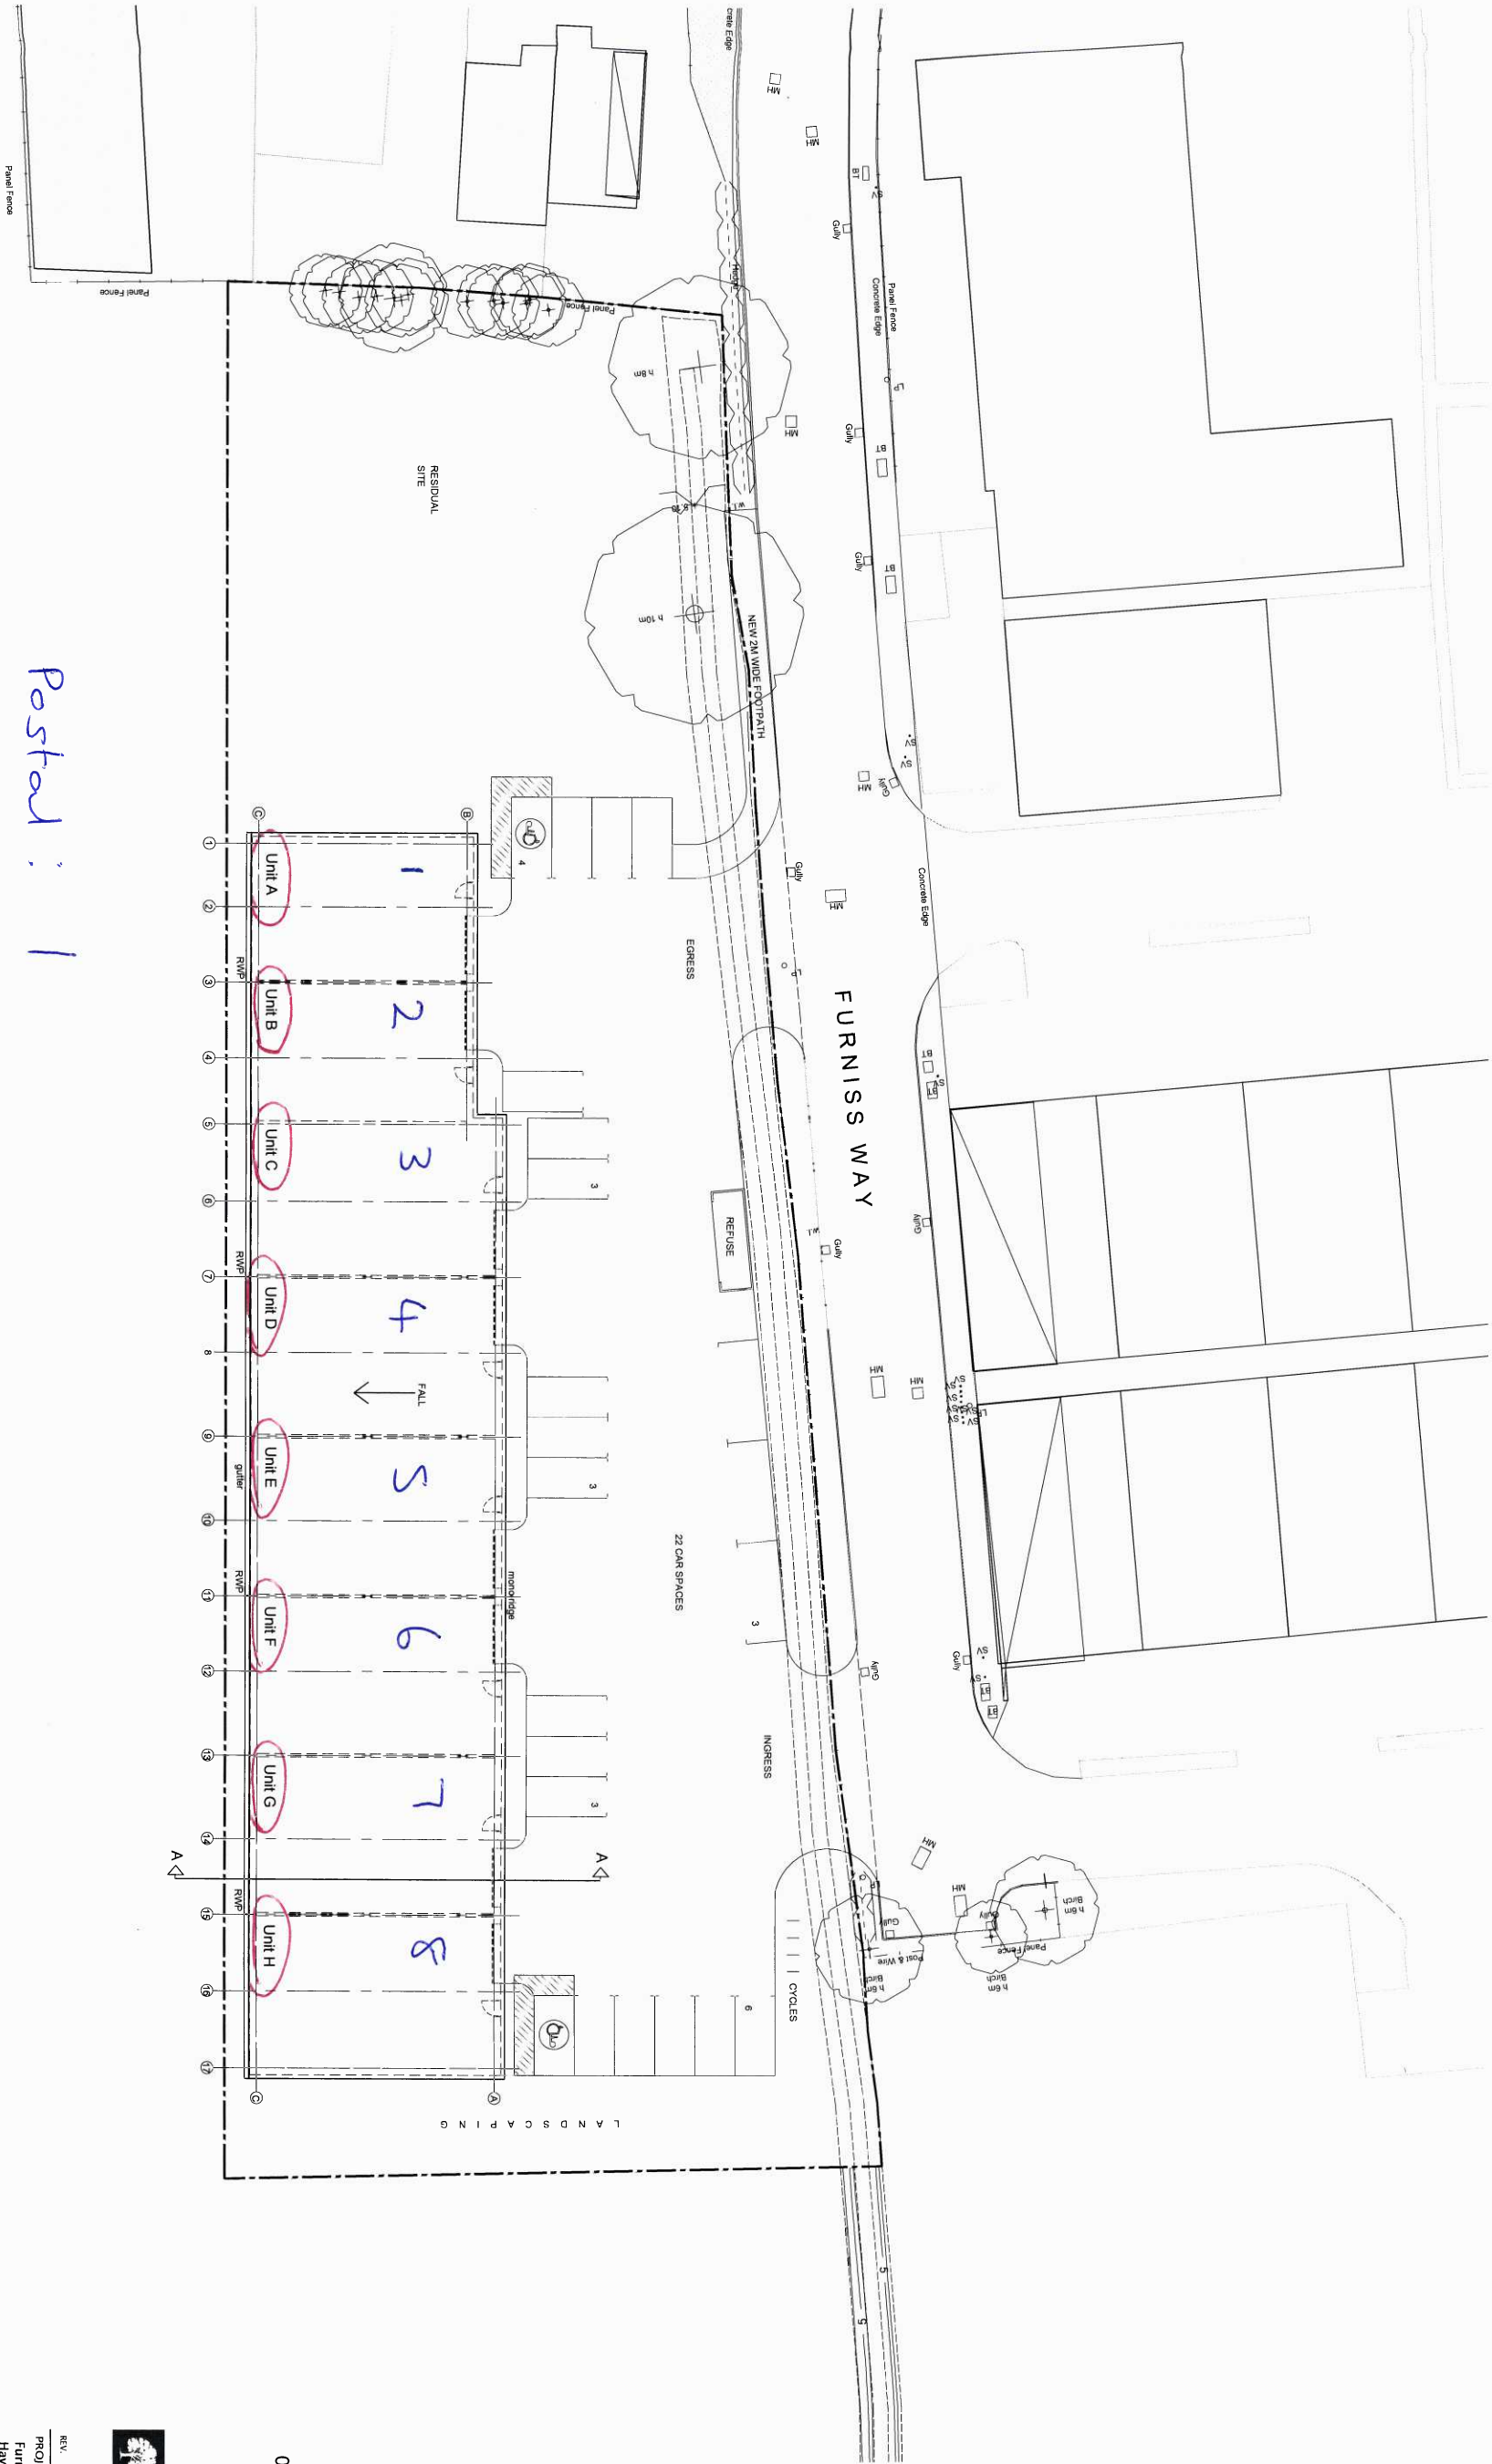

Postal: 1
Plots: Unit A.

NOTES

1. Base drawing is topographic survey number 13063-13-01 with site boundaries provided by CSA environmental planning.
2. Gross internal floor area = 1 000sqm.



REV.

PROJECT
Furniss Way
Hayling Island

Gillenden Developments Ltd.
DRAWING
Proposed Detail Site Layout
& Roof Plan

SCALE	PAPER SIZE	DATE	DRAWN BY
1:200	A1	26.05.15	
DRAWING N°	REVISION		
147.01.04			

CAD REF.: dng 04 detail site layout and roof plan.dwg

www.ke-architecture.com
studio@ke-architecture.com
Unit 180, Chiltern Court
Chilwell Road
101494 776042

