



1. DO NOT SCALE.
2. ALL DIMENSIONS IN MM UNLESS OTHERWISE NOTED.
3. THESE DRAWINGS COMPLY WITH EE / MBNL  
STANDARD ICNIRP DESIGN RD 10102 / GDSD008 v6.0  
ICNIRP compliance Certification
4. 

|                        |
|------------------------|
| PROPOSALS SHOWN BOXED. |
|------------------------|

No reportable or out of the ordinary risks found associated with this Site & Design.

Any relevant RA or H&S information should be read prior entering the Site / Location. - Additional hazards can be found on Sitenet.


Any "Unusual" residual risks found should be reported and put in writing & copied / submitted to the relevant Project Manager.

## DECLARATION

*"A desktop review of the existing structure/s has been undertaken by Waldon Telecom. The proposed total equipment load on the existing structure/s is equal to - or less than - the maximum designated load case. There is no evidence of serious corrosion or fatigue on the structure that could be determined from a ground level visual inspection at the time of the survey however Waldon Telecom are not responsible for any substandard or incorrectly torqued fittings/fixings/corrosion that could not be reasonably viewed and documented at the time of the survey."*

- Nomination states EE 1800 2G/4G to be installed. But 1800 2G/4G has already been installed by others

**Nomination reference:** Nomination\_61929\_(2016-04-04)\_NOK


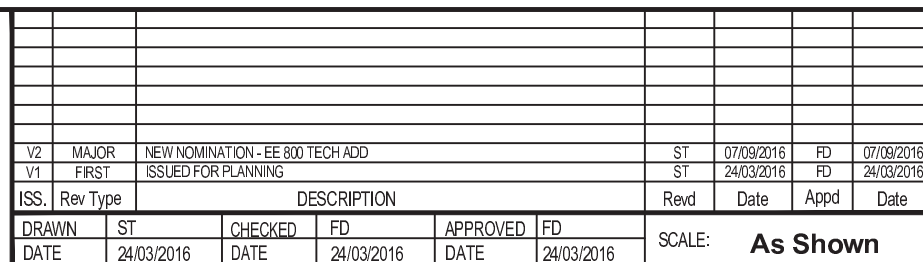


|           |                                                               |             |                             |                    |
|-----------|---------------------------------------------------------------|-------------|-----------------------------|--------------------|
| SITE No.  | <b>61929</b>                                                  | SITE NAME   | <b>STOKE FRUIT FARM</b>     |                    |
| SITE No.  | <b>HVT005</b>                                                 | TITLE       | <b>SITE PLAN</b>            |                    |
| ADDRESS   | <b>77 HAVANT ROAD<br/>FLEET, HAYLING ISLAND<br/>HAMPSHIRE</b> |             |                             |                    |
| POST CODE | <b>PO11 0PT</b>                                               | DRAWING No. | <b>EE/61929/A3/GA/WT-01</b> | ISSUE<br><b>V2</b> |



1. DO NOT SCALE.
2. ALL DIMENSIONS IN MM UNLESS OTHERWISE NOTED.
3. THESE DRAWINGS COMPLY WITH EE / MBNL  
STANDARD ICNIRP DESIGN RD 10102 / GDSDD008 v6.0  
ICNIRP compliance Certification
4. 



|                        |
|------------------------|
| PROPOSALS SHOWN BOXED. |
|------------------------|

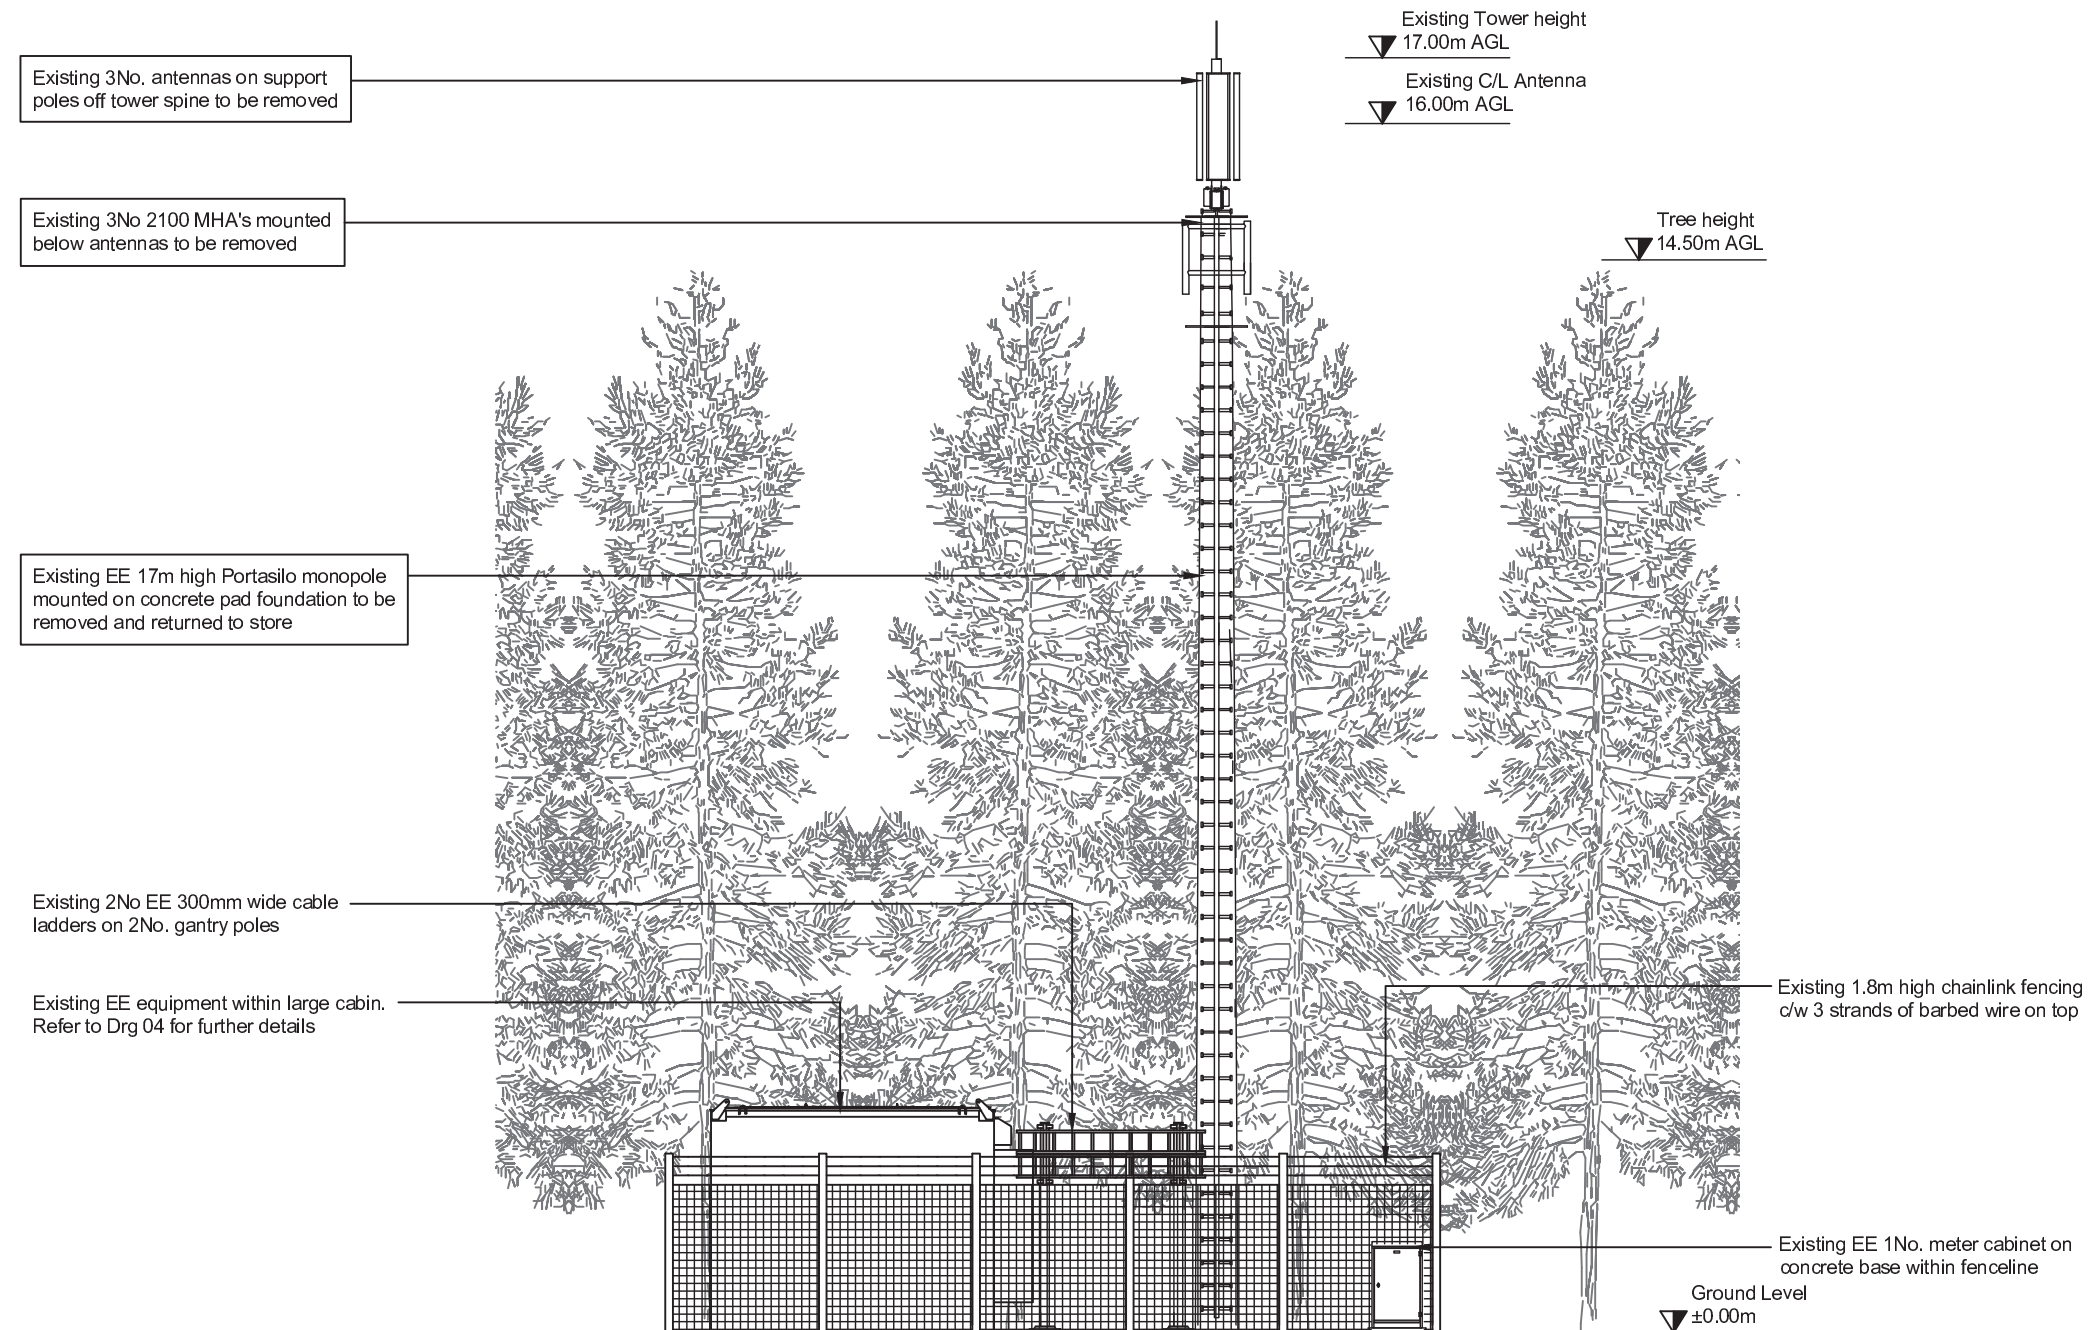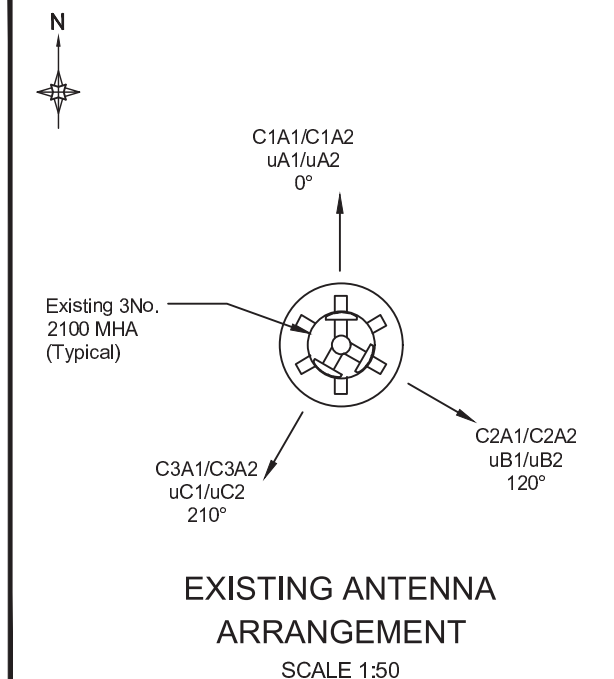

EXISTING SITE ELEVATION  
SCALE 1:100

NOTES:

- DO NOT SCALE.
- ALL DIMENSIONS IN MM UNLESS OTHERWISE NOTED.
- THESE DRAWINGS COMPLY WITH EE / MBNL STANDARD ICNIRP DESIGN RD 10102 / GDSDD008 v6.0 ICNIRP compliance Certification
- PROPOSALS SHOWN BOXED.

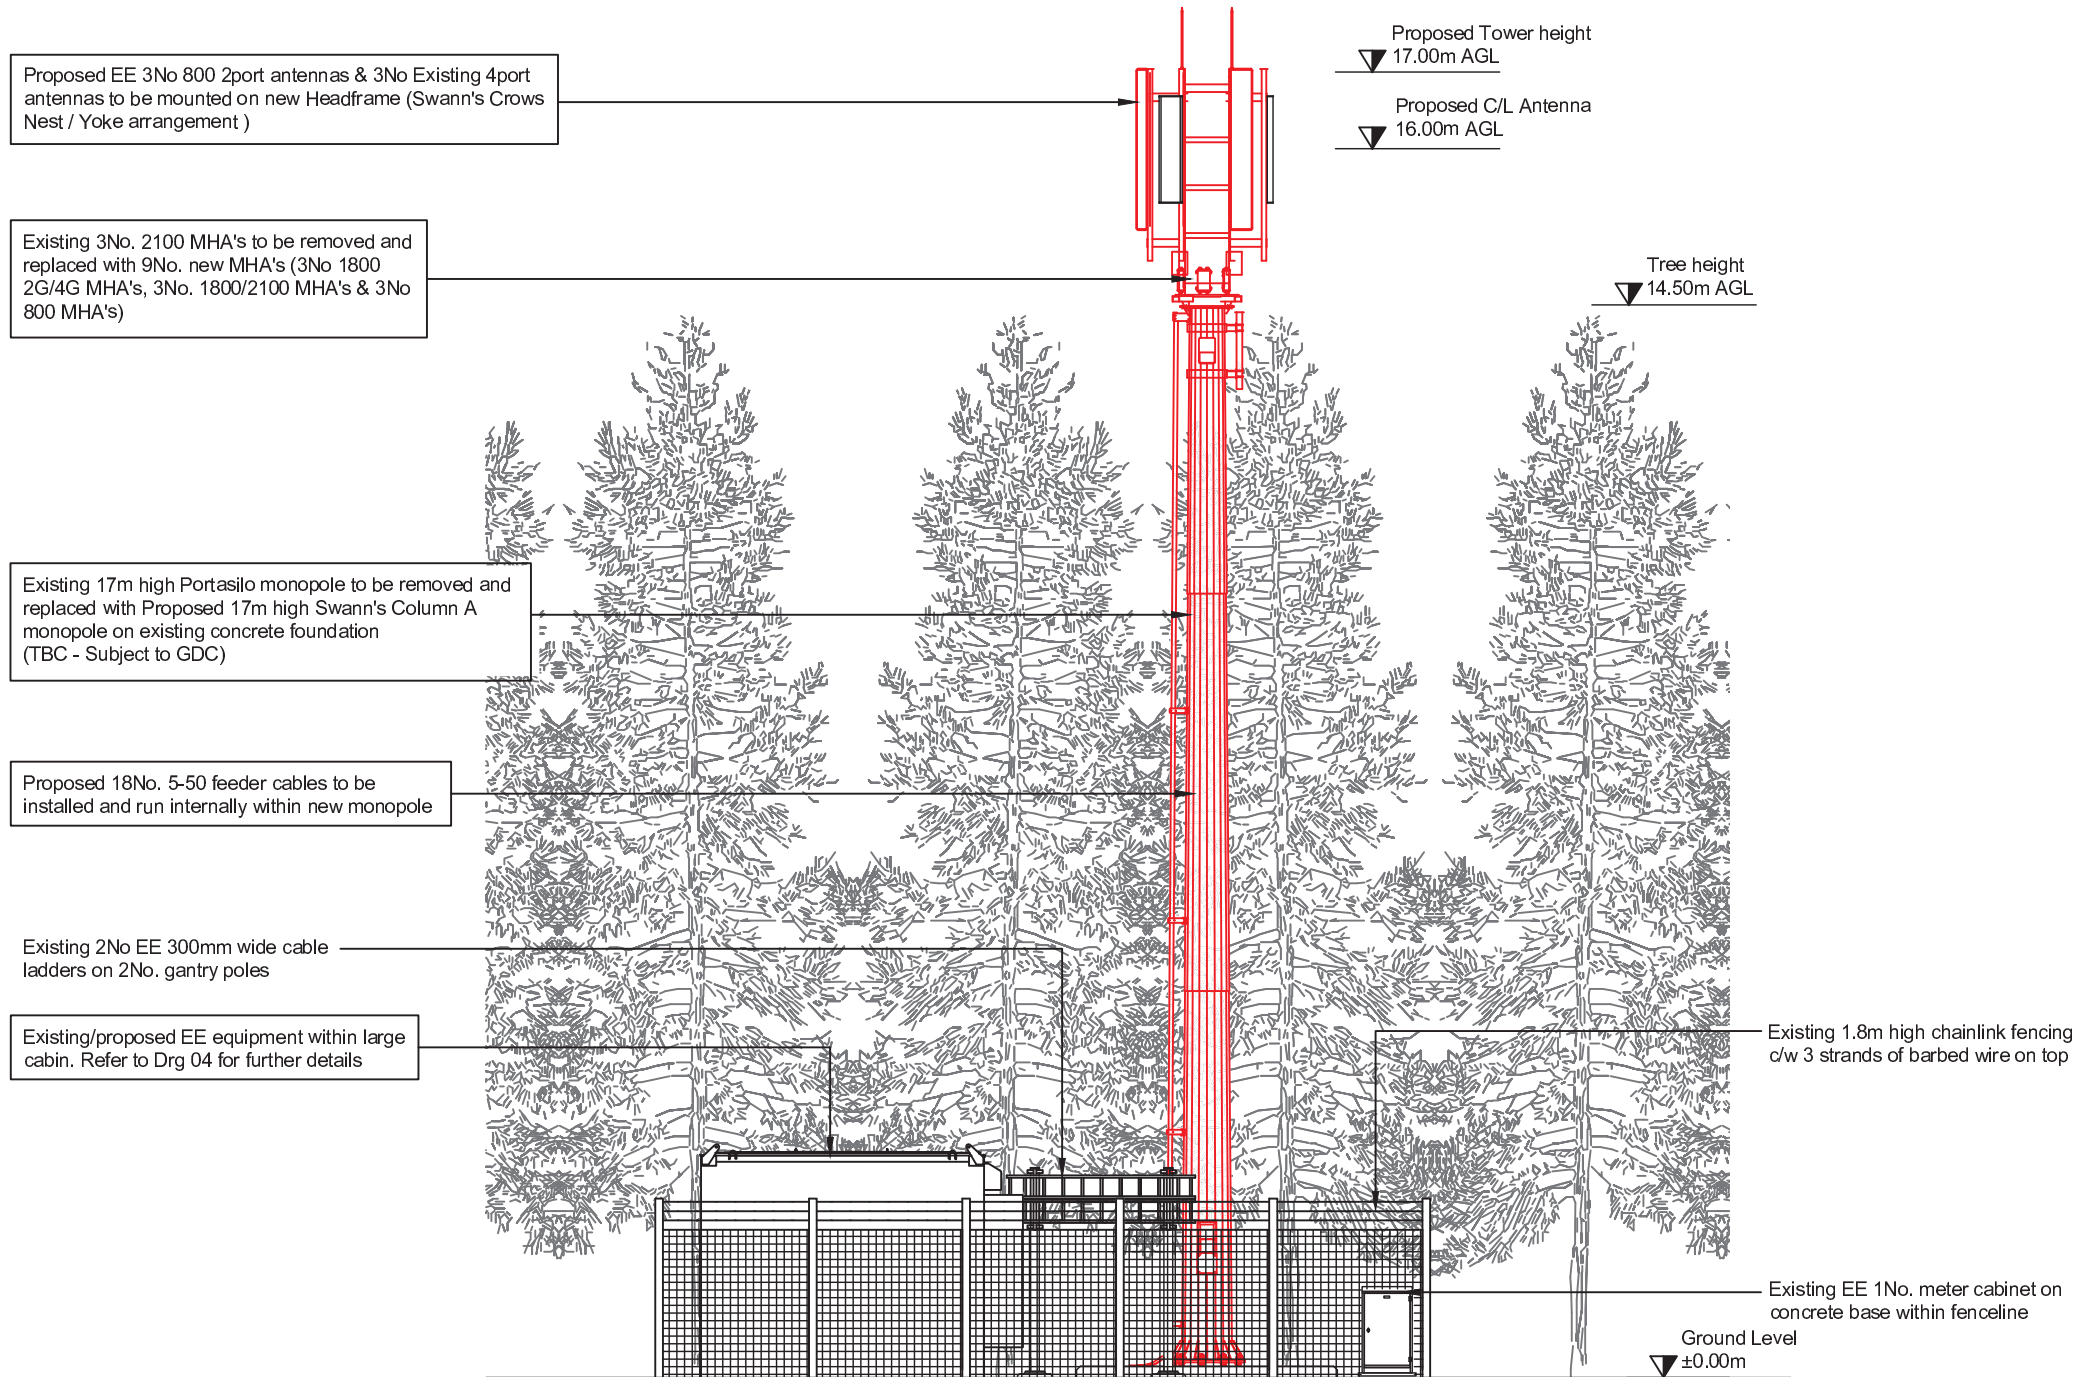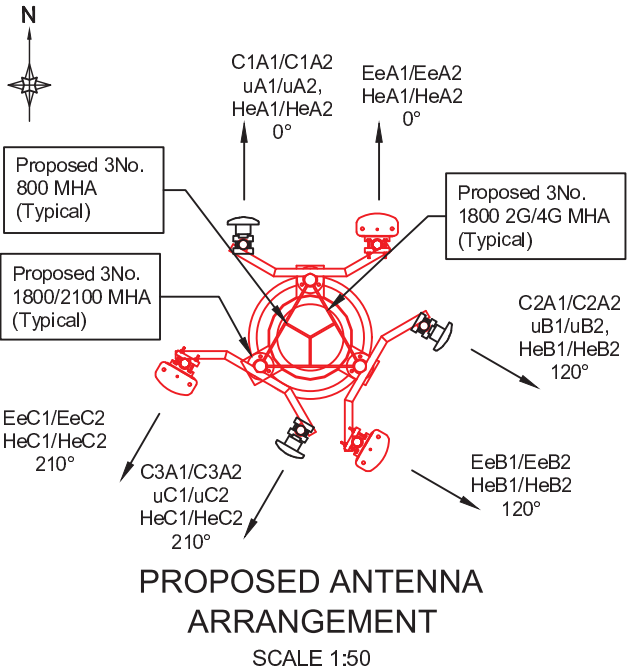

PROPOSED SITE ELEVATION  
SCALE 1:100

waldon

WALDON TELECOM  
PHOENIX HOUSE  
PYRFORD ROAD  
WEST BYFLEET  
SURREY  
KT14 6RA

TEL : 01932 411011  
FAX : 01932 411012

| |
|---|
| |</ |
|---|

SCALE: As Shown

|           |                                                      |             |                         |
|-----------|------------------------------------------------------|-------------|-------------------------|
| SITE No.  | 61929                                                | SITE NAME   | STOKE FRUIT FARM        |
| SITE No.  | HVT005                                               | TITLE       | PROPOSED SITE ELEVATION |
| ADDRESS   | 77 HAVANT ROAD<br>FLEET, HAYLING ISLAND<br>HAMPSHIRE |             |                         |
| POST CODE | PO11 0PT                                             | DRAWING No. | EE/61929/A3/GA/WT-02    |
|           |                                                      | ISSUE       | V2                      |

MBNL  
nsn



EE  
TRIDENT PLACE  
MOSQUITO WAY  
HATFIELD  
HERTFORDSHIRE  
AL10 9BW  
TEL 01707 315000  
FAX 01707 319001