


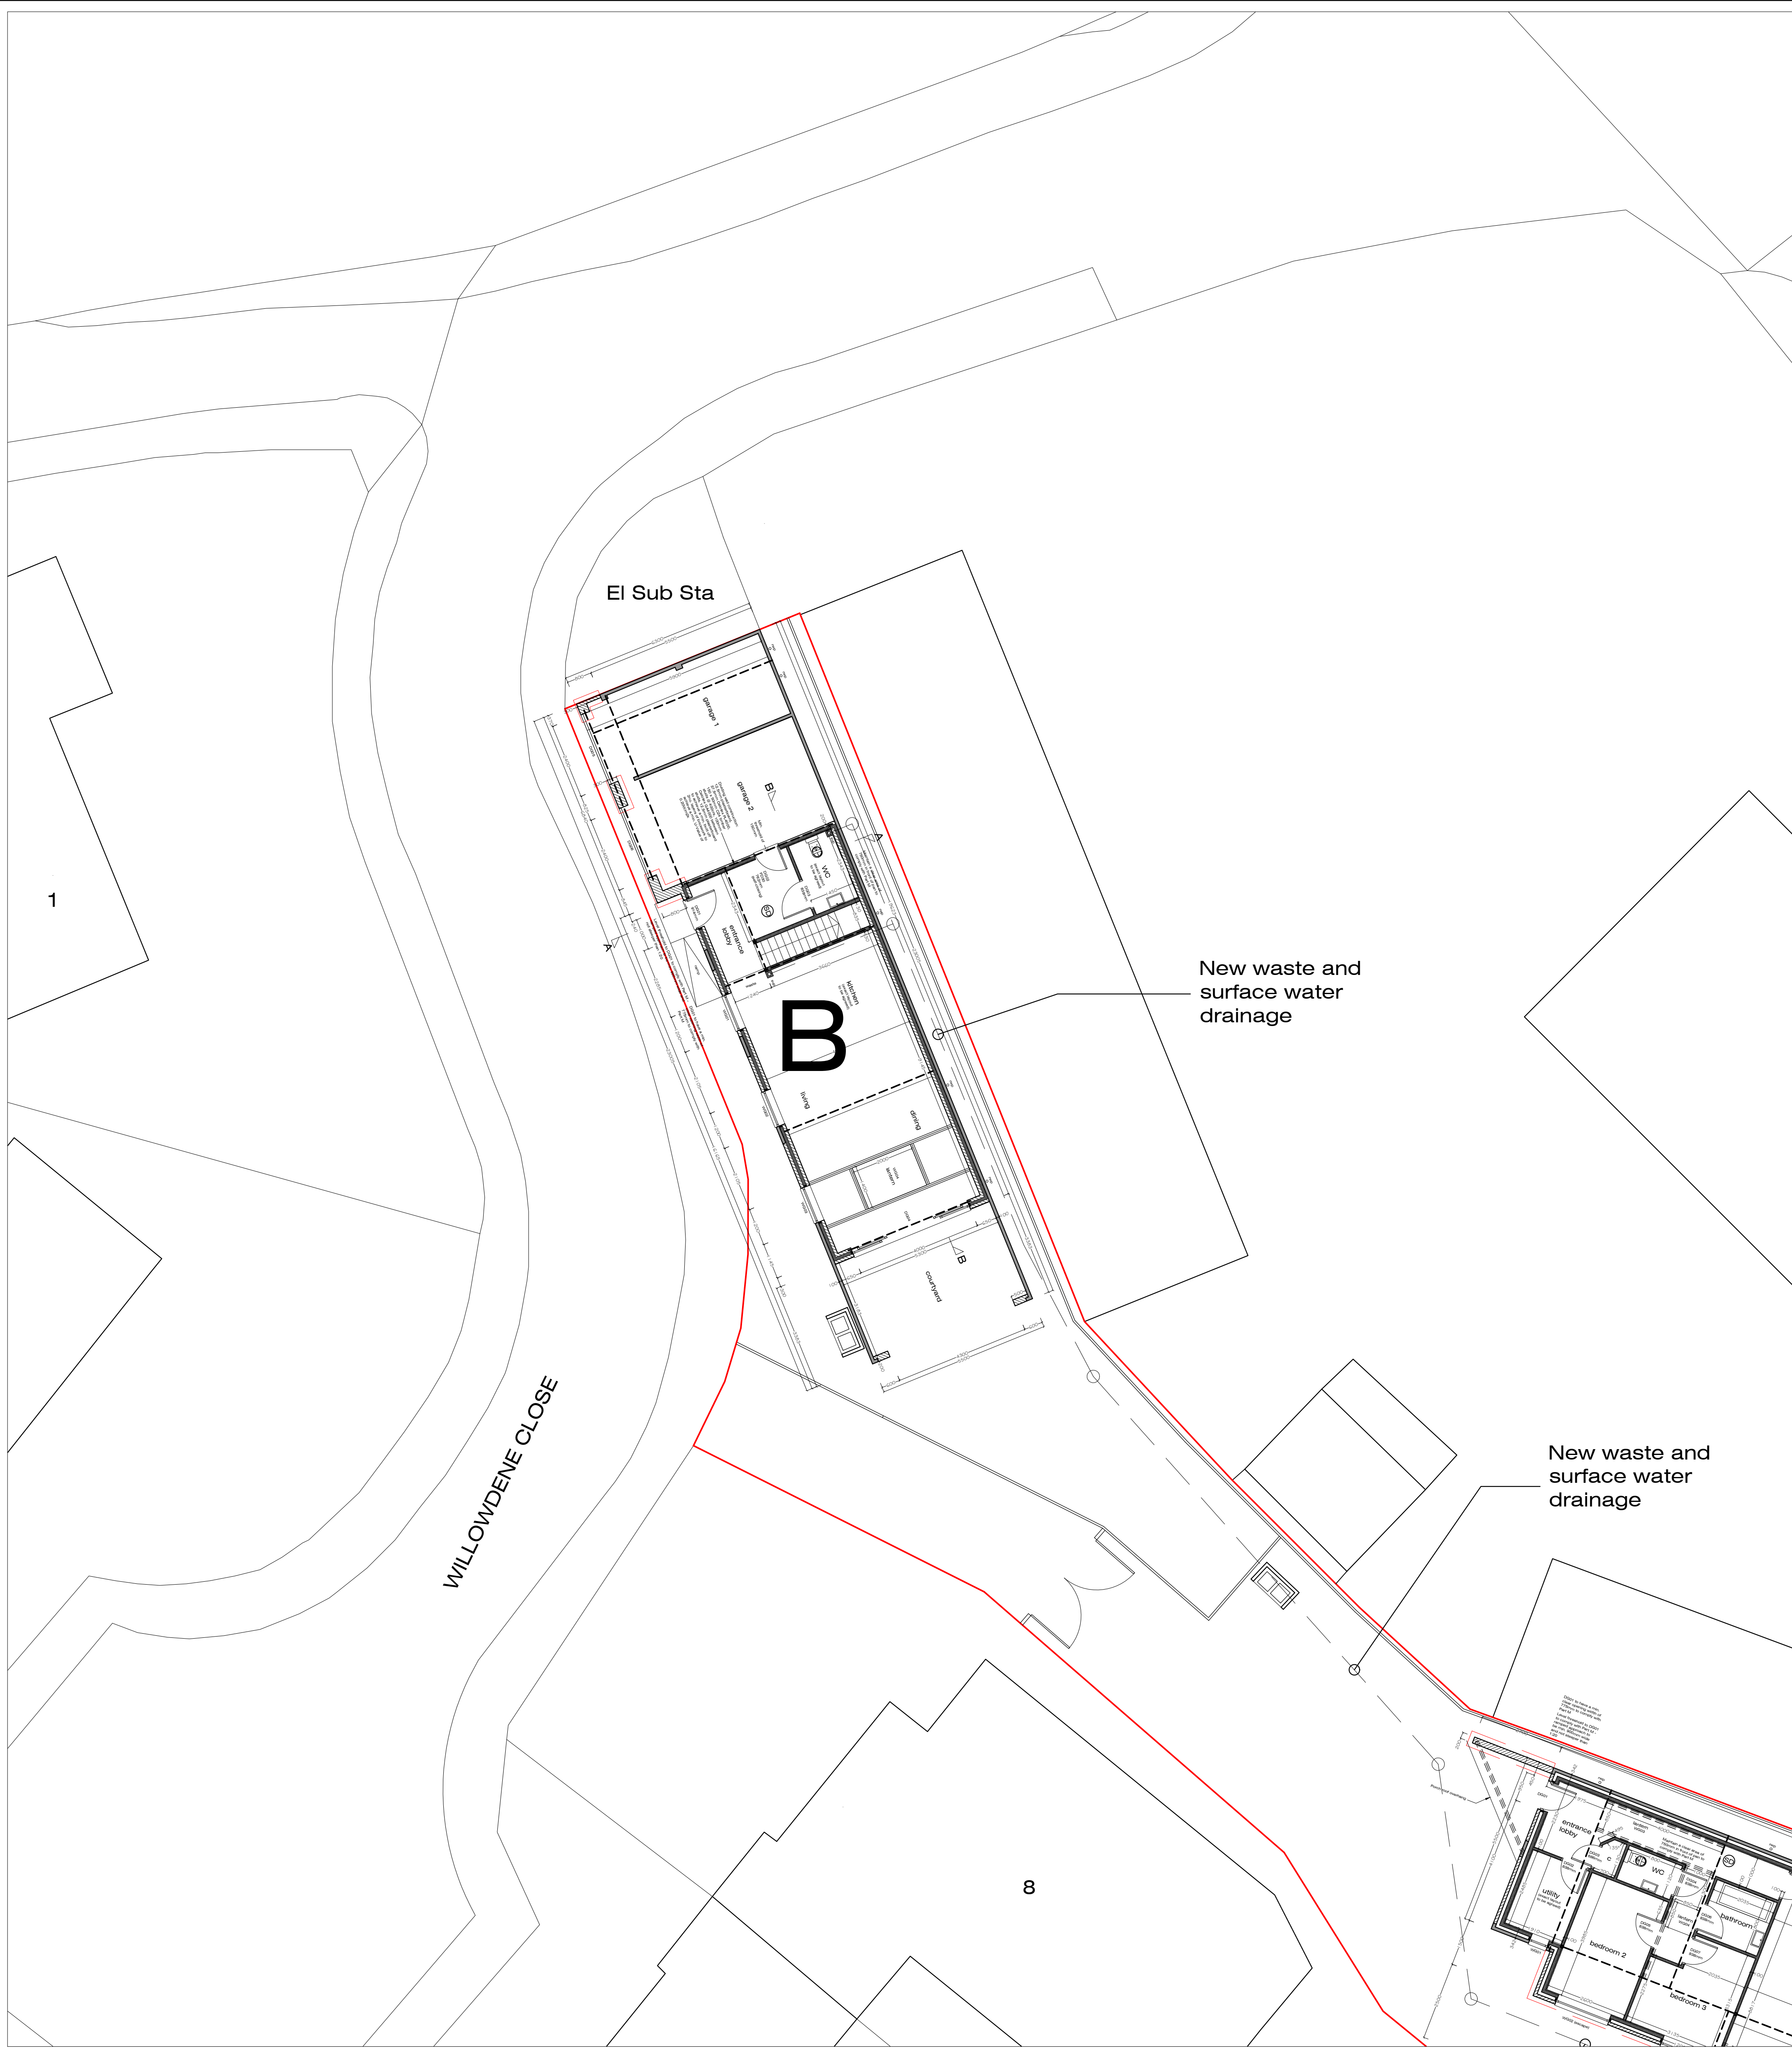

Wildern Architecture Ltd
Middle House, 3 Sampan Close,
Warsash, Southampton, SO31 9BU
07920 260758
Project
Garages at Willowdene Close,
Bedhampton, Havant, PO9 3QP

B	Dwelling B and waste and surface water details updated	NJ	23-07-21
A	Dwelling A amended Re-issued for building regulation approval	NJ	15-12-20
-	Issued for building regulation approval	NJ	11-12-20
Rev.		By	Date

Client
Mr and Mrs A Shaw

Title Site Plan Dwelling B - As Proposed			
Date	Sept 19	Drawn By	NJ
Job No.	W19-009	Drawing No.	502
Scale	1:100@A1	Revision	B