
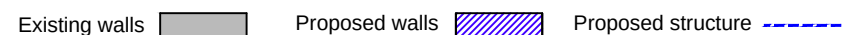
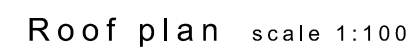
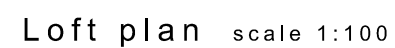


Dimensions to be checked on site before commencing work. Any discrepancies shall be reported to the architect immediately.

Do not scale from these drawings except for planning purposes. Use figured dimensions only.

Where applicable this drawing is to be read in conjunction with other consultants' drawings.

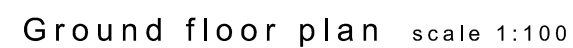

For MR & MRS KNOX	Title PROPOSED FLOOR PLANS				Office Tel: 01243 933732	 JB ARCHITECTURE
Project PROPOSED EXTENSION & LOFT CONVERSION AT 34 BRIDGEFOOT PATH, EMSWORTH, HAMPSHIRE PO10 7EB	Date MAY 2021	Drawn SR	Scale as noted @ A3	Checked -	Email: admin@jb-architecturedesign.com	
	Job Number PL462.21		Drawing Number -03	Revision A	Web: www.jb-architecturedesign.com	

