




MILL RYTHE HOLIDAY VILLAGE



PROPOSED HIGH ROPES COURSE - PROPOSED SITE PLAN

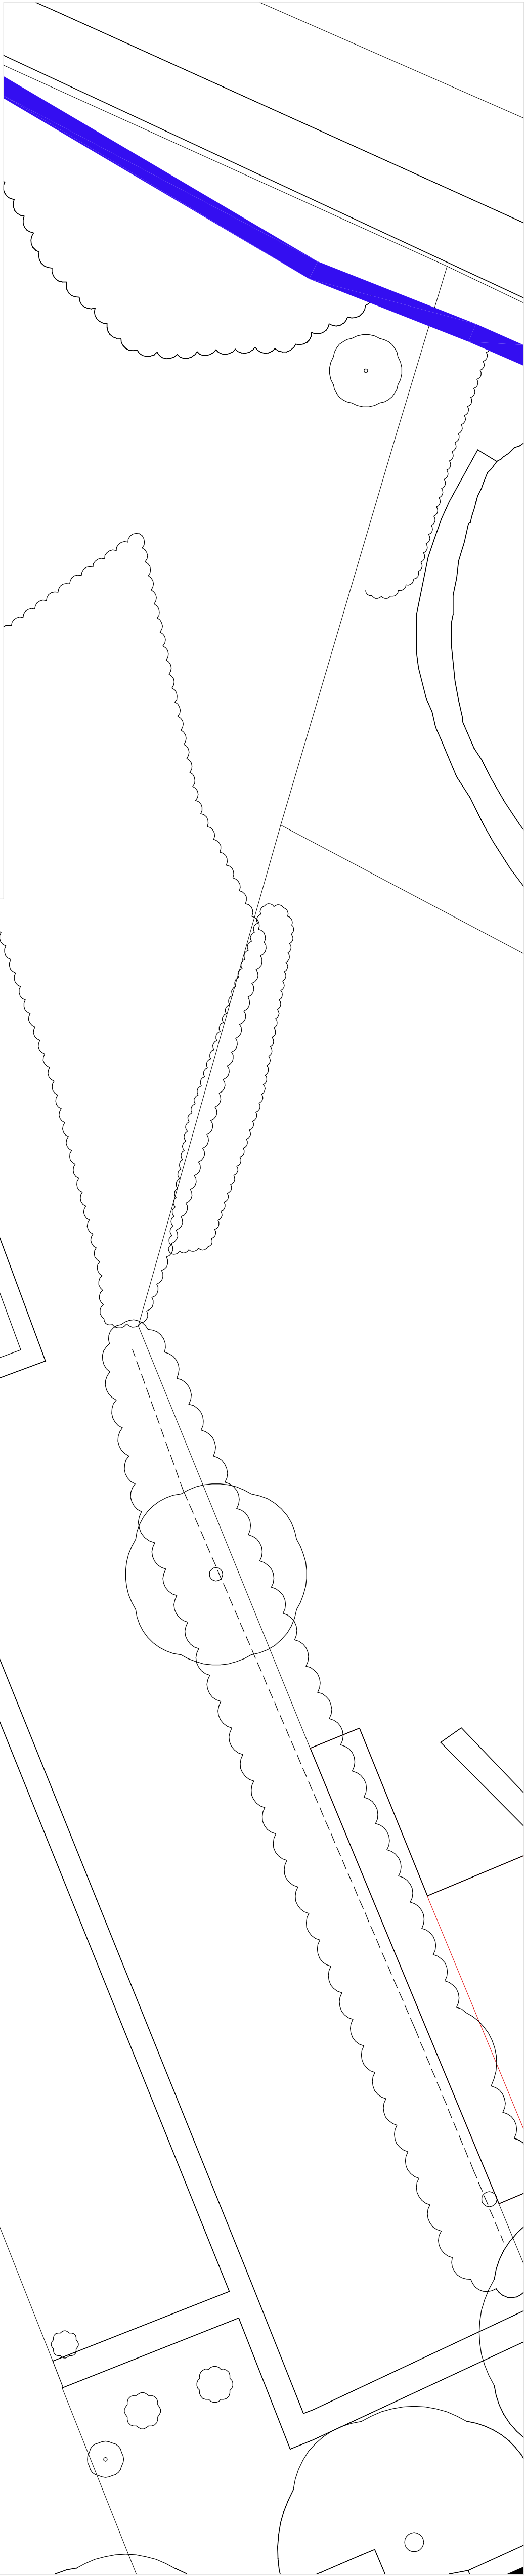


Copyright. This drawing is the property of ASM Architectural Partnership LLP. Its copyright and design content is reserved by ASM Architectural Partnership LLP. It is not to be reproduced, stored in a retrieval system, or transmitted in any form or by any means, electronic, mechanical, photocopying, recording, or by any information storage or retrieval system, without the prior written permission of ASM Architectural Partnership LLP. It is not to be used in whole or in part without the consent in writing of ASM Architectural Partnership LLP. It is not to be used in any way for the purpose of this drawing. Drawings can be scaled for Planning purposes only. Verify all dimensions on site before commencing any work or preparing any shop drawings. All dimensions are in mm unless otherwise stated. Report any alterations or omissions to the Architect, Engineer, or Planner immediately. ASM Architectural Partnership LLP cannot accept responsibility for the integrity and accuracy of such information. Any certification and/or additions that are required appealing to such information should be sought from the relevant profession or the appointing representative. This drawing is not to be used for any purpose other than the current building regulations whether or not specifically stated on these drawings.

LEGEND:

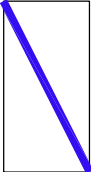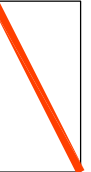-  SITE OWNERSHIP BOUNDARY
-  APPLICATION AREA

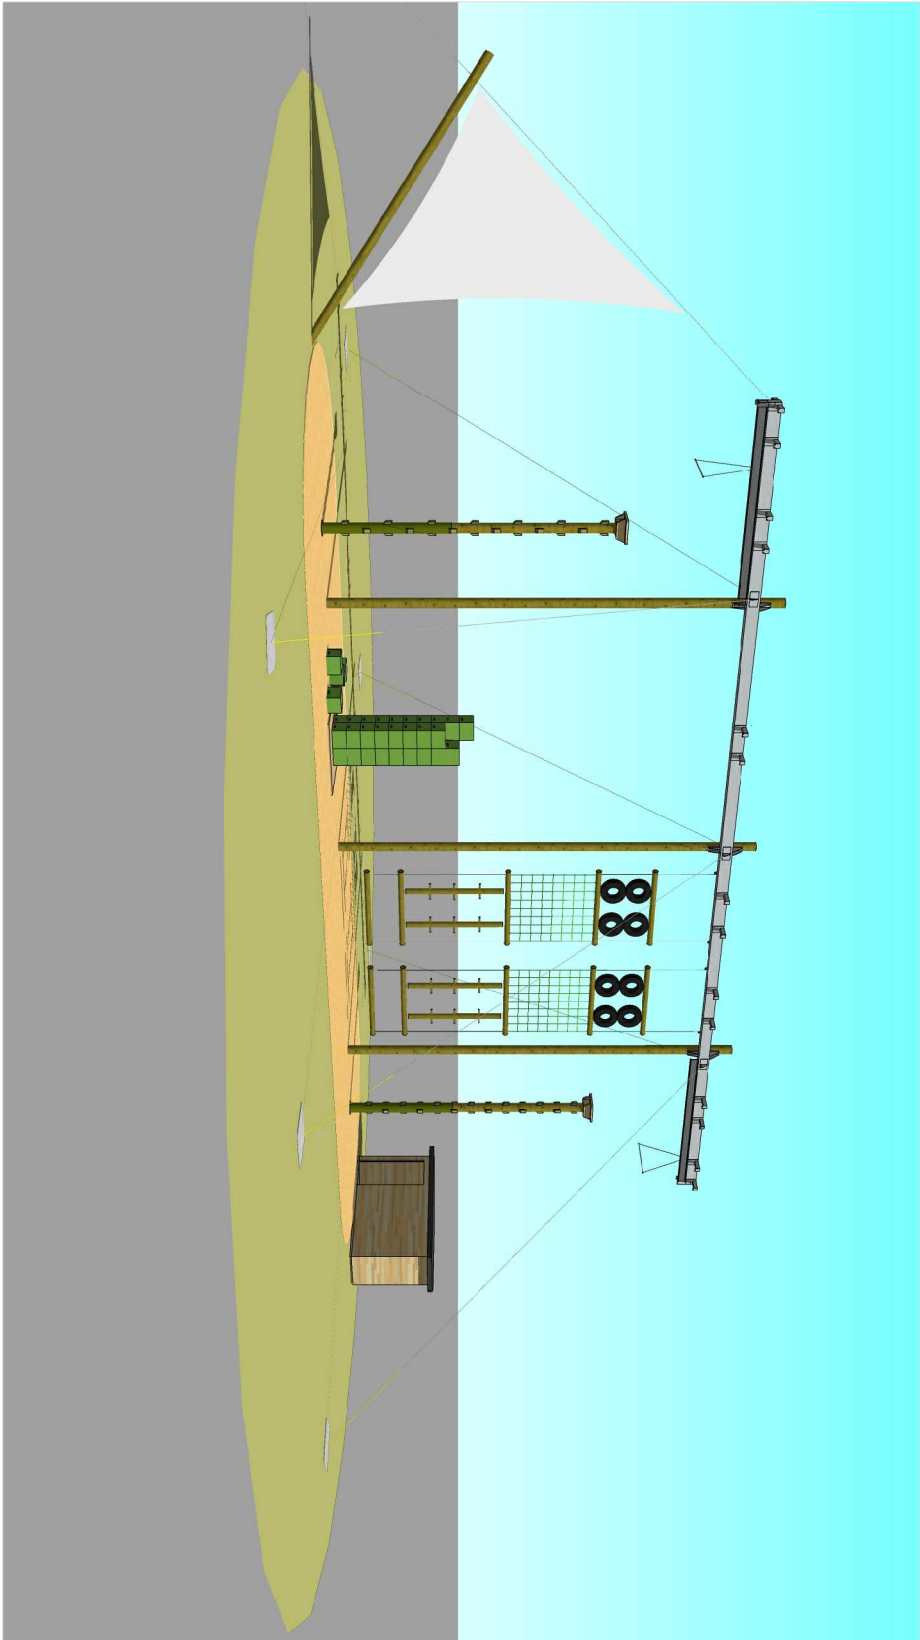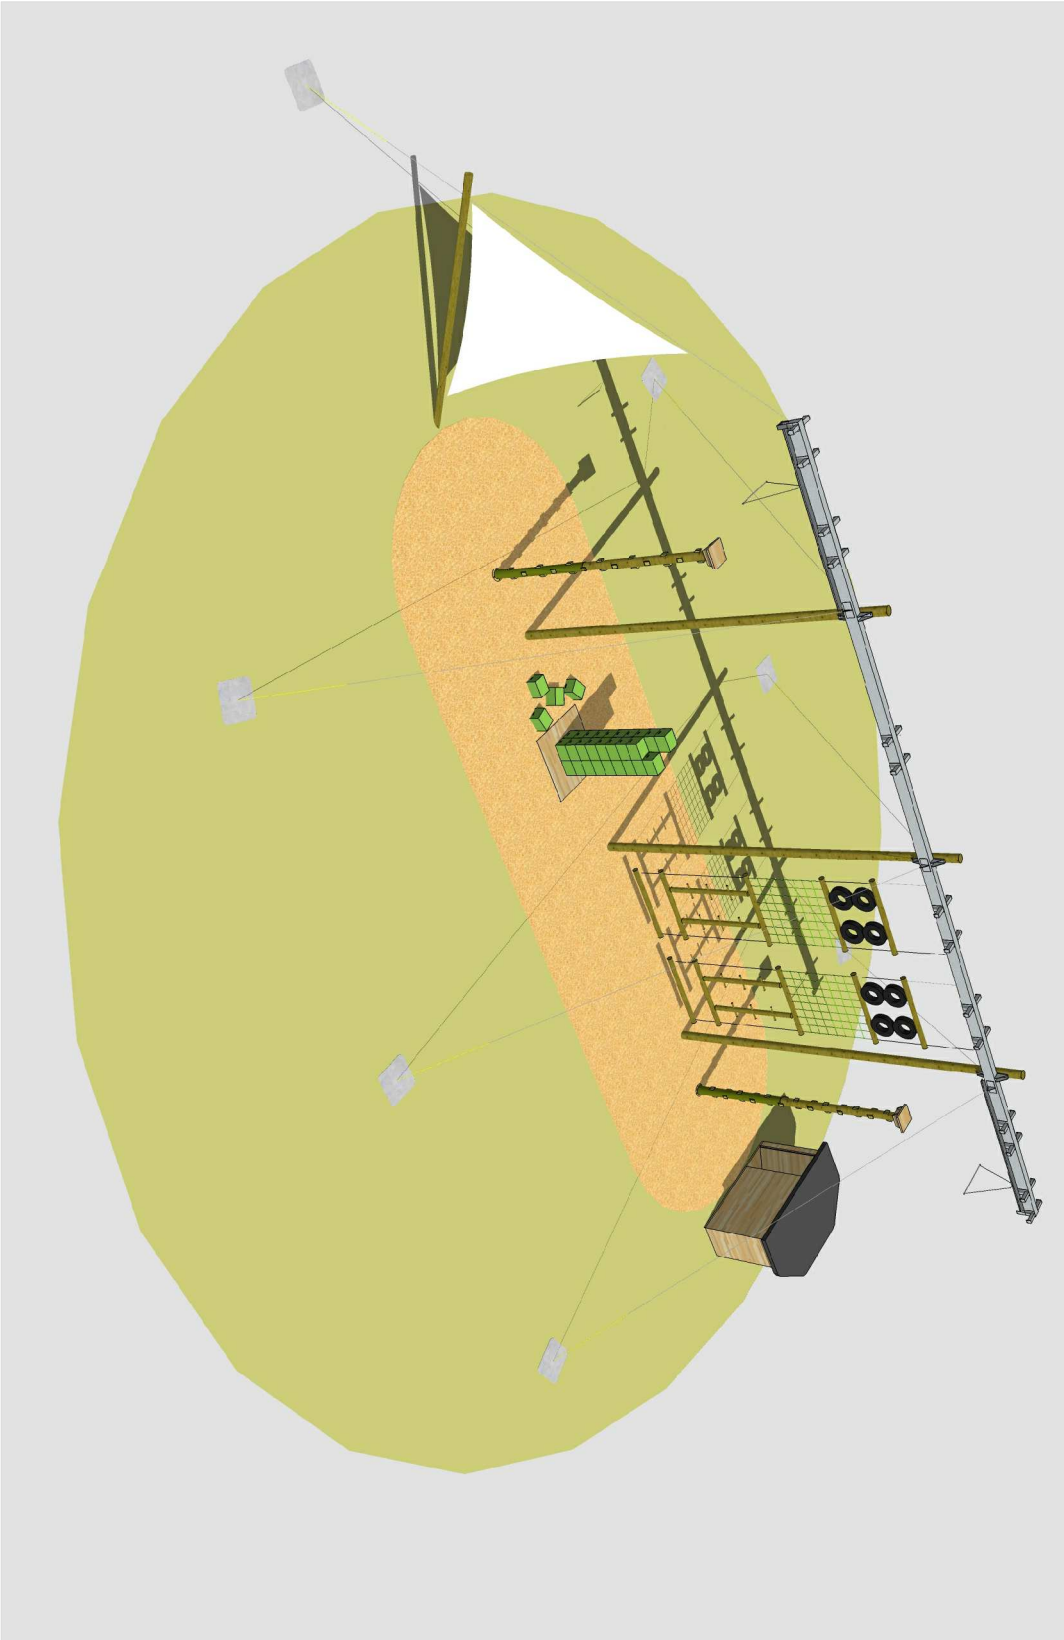

PERSPECTIVE VISUALS OF PROPOSED HIGH ROPES COURSE

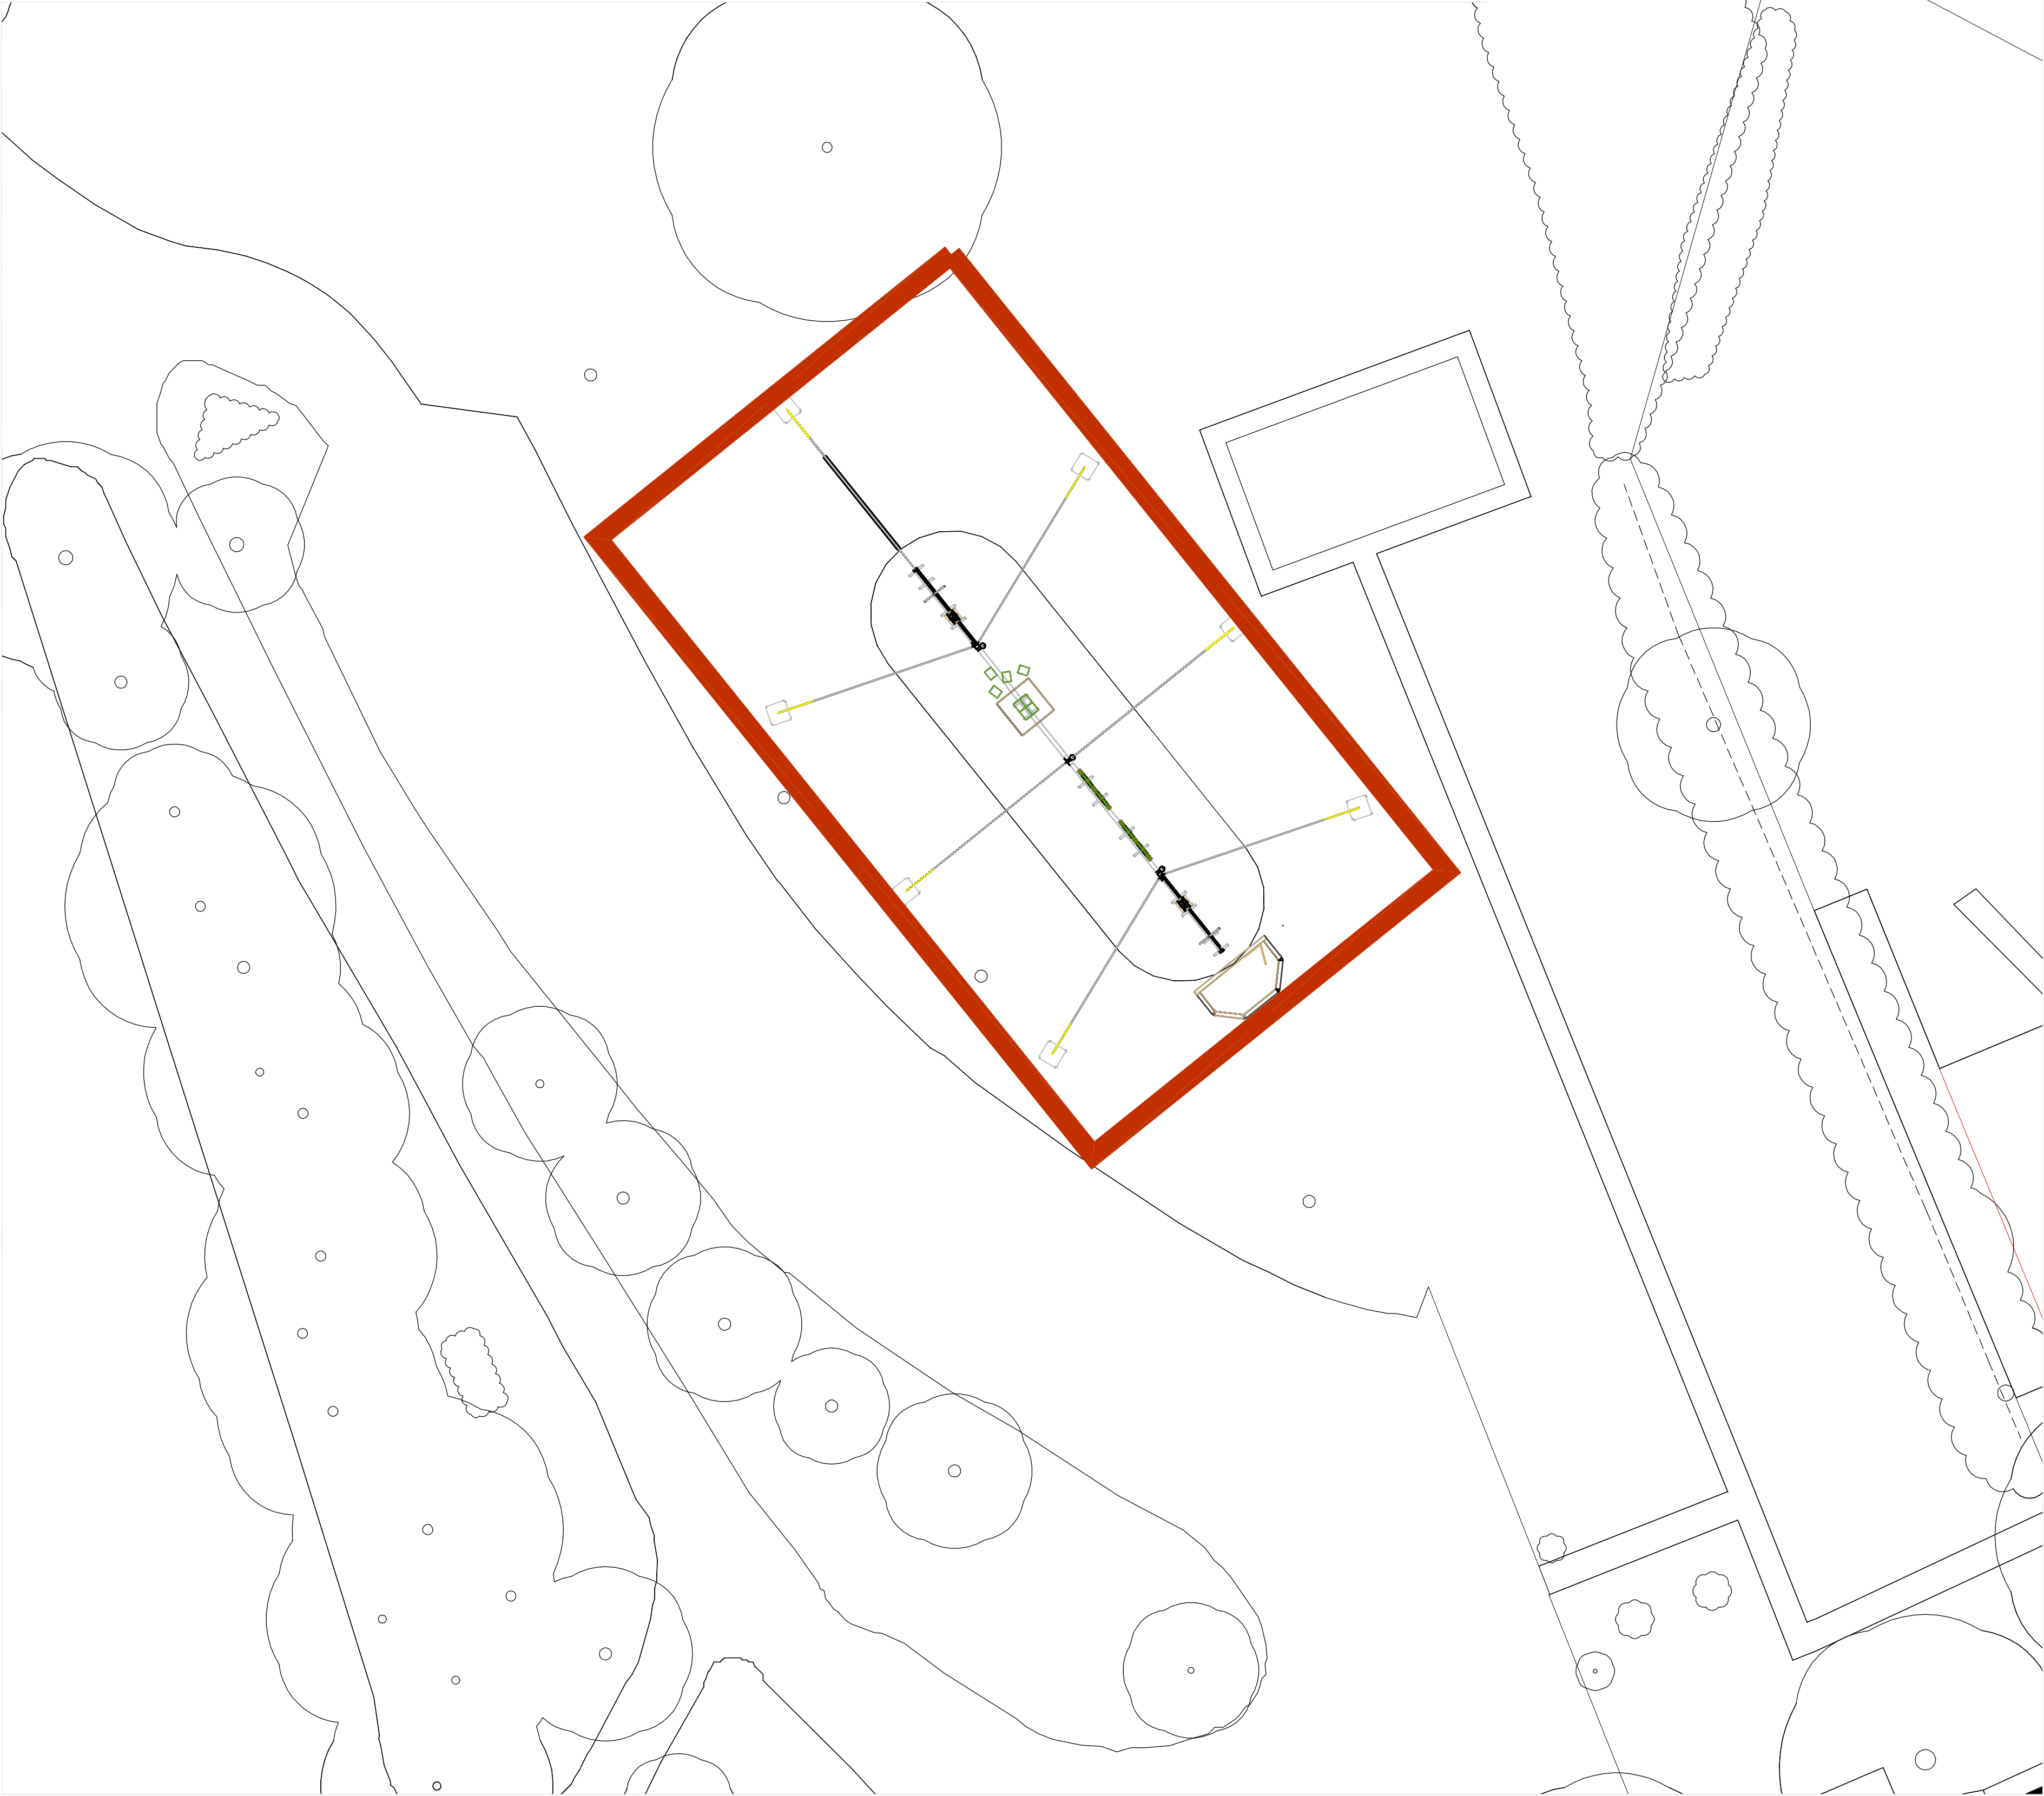

Rev.	Details	Name	Date
1	Initial Design	ASM Architectural Partnership LLP	11/11/2016
2	Final Design	ASM Architectural Partnership LLP	11/11/2016
3	Final Design	ASM Architectural Partnership LLP	11/11/2016
4	Final Design	ASM Architectural Partnership LLP	11/11/2016
5	Final Design	ASM Architectural Partnership LLP	11/11/2016
6	Final Design	ASM Architectural Partnership LLP	11/11/2016
7	Final Design	ASM Architectural Partnership LLP	11/11/2016
8	Final Design	ASM Architectural Partnership LLP	11/11/2016
9	Final Design	ASM Architectural Partnership LLP	11/11/2016
10	Final Design	ASM Architectural Partnership LLP	11/11/2016



Client
AWAY RESORTS LTD.
Site Address
MILL RYTHE HOLIDAY VILLAGE
HAVANT ROAD, HAYLING ISLAND,
HAMPSHIRE, PO11 0PB

Project
LINEAR HIGH ROPES COURSE

Drawing Title
PROPOSED SITE PLAN

Date
NOV 2016
Scale
1:200 @ A1
Drawn
SJM
Computer File Name
3944-200 Proposed Site Plan.dwg
Checked By
Status
PLANNING

Drawing Number
3944-200
Revision
.