


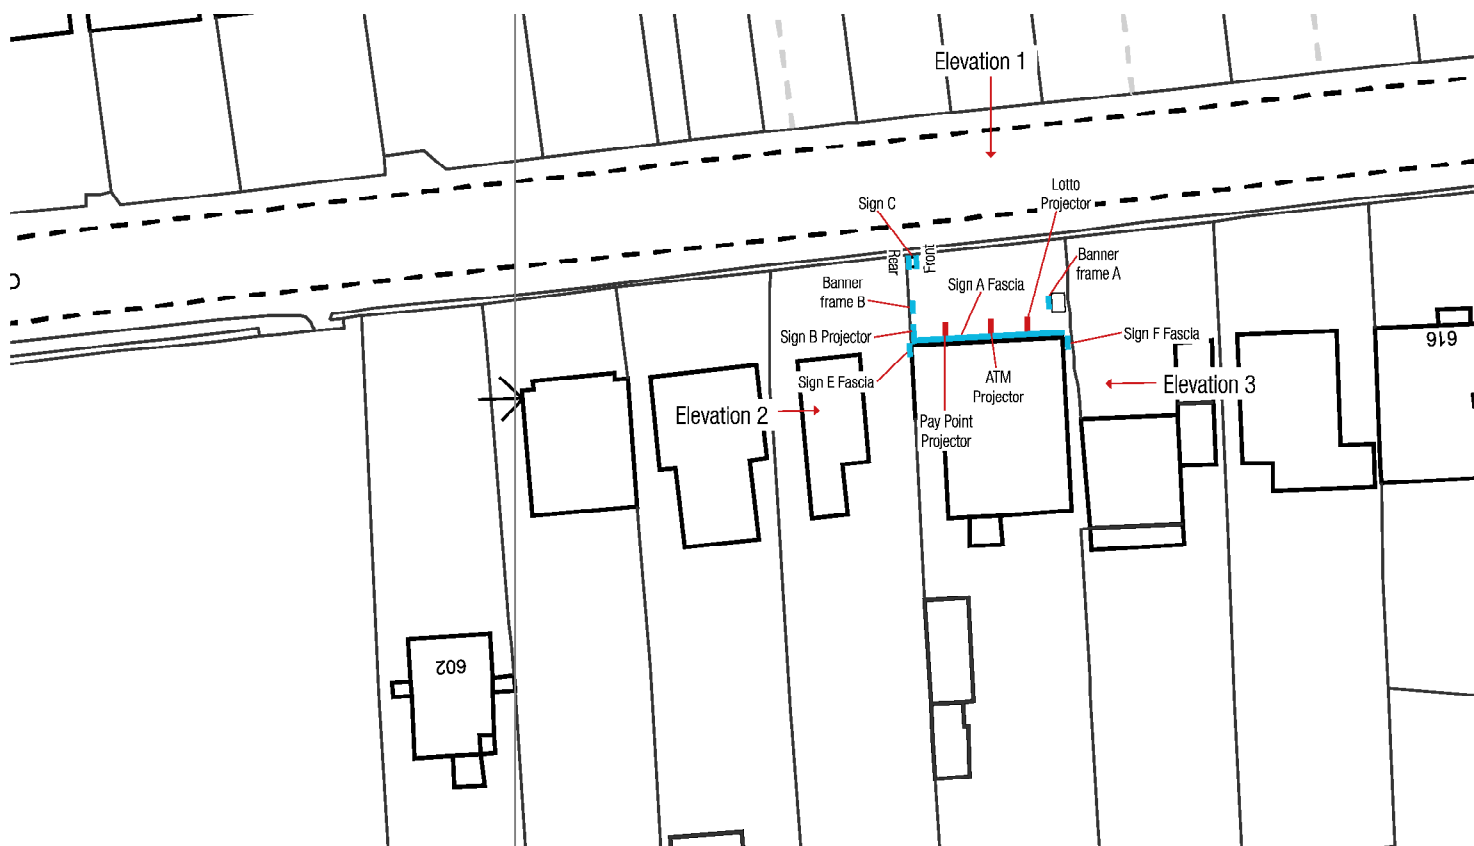

Proposed Site Plan
Scale: NTS
* 3rd party signs to remain in current locations

Store Name: Emsworth
Store No: 5107
Futurama W.O: 126438

Key
Co-op signs
3rd party signs



Telephone: 0113 270 5595
Facsimile: 0113 277 1143
E-mail: postbox@futura.co.uk

Olympia House
Lockwood Court
Middleton Grove
Leeds
LS11 6TY
United Kingdom

delivering
branded
environments™

