

SITE PLAN MANOR FARM, HAYLING ISLAND

472000

47

rpa
rural payments agency

Rural Land Register (RLR) Map

SBI - 106327247

RLR/DRRO09


Map 5/8

Legends

- Your RLR Parcel(s)
- SPS Permanent Ineligible Features
- Adjacent Parcel Boundary
- Unconfirmed Boundary

RLR Information

Sheet ID	Parcel ID	Total Area (ha)	SPS Recorded Eligible Area (ha)	Er	Ri
SU7100	3558	9.58	9.58		
SU7200	1658	1.22	1.22		
SU7200	1891	2.78	2.14		
SU7200	2676	3.18	3.18		
SU7200	3178	0.17	0.17		
SU7200	3980	3.8	3.8		
SU7200	3187	6.63	6.63		
SU7200	7065	1.13	1.13		
SU7200	7360	2.37	2.37		
SU7200	7454	1.06	1.06		
SU7200	7555	1.18	1.18		
SU7200	8477	2.7	2.7		

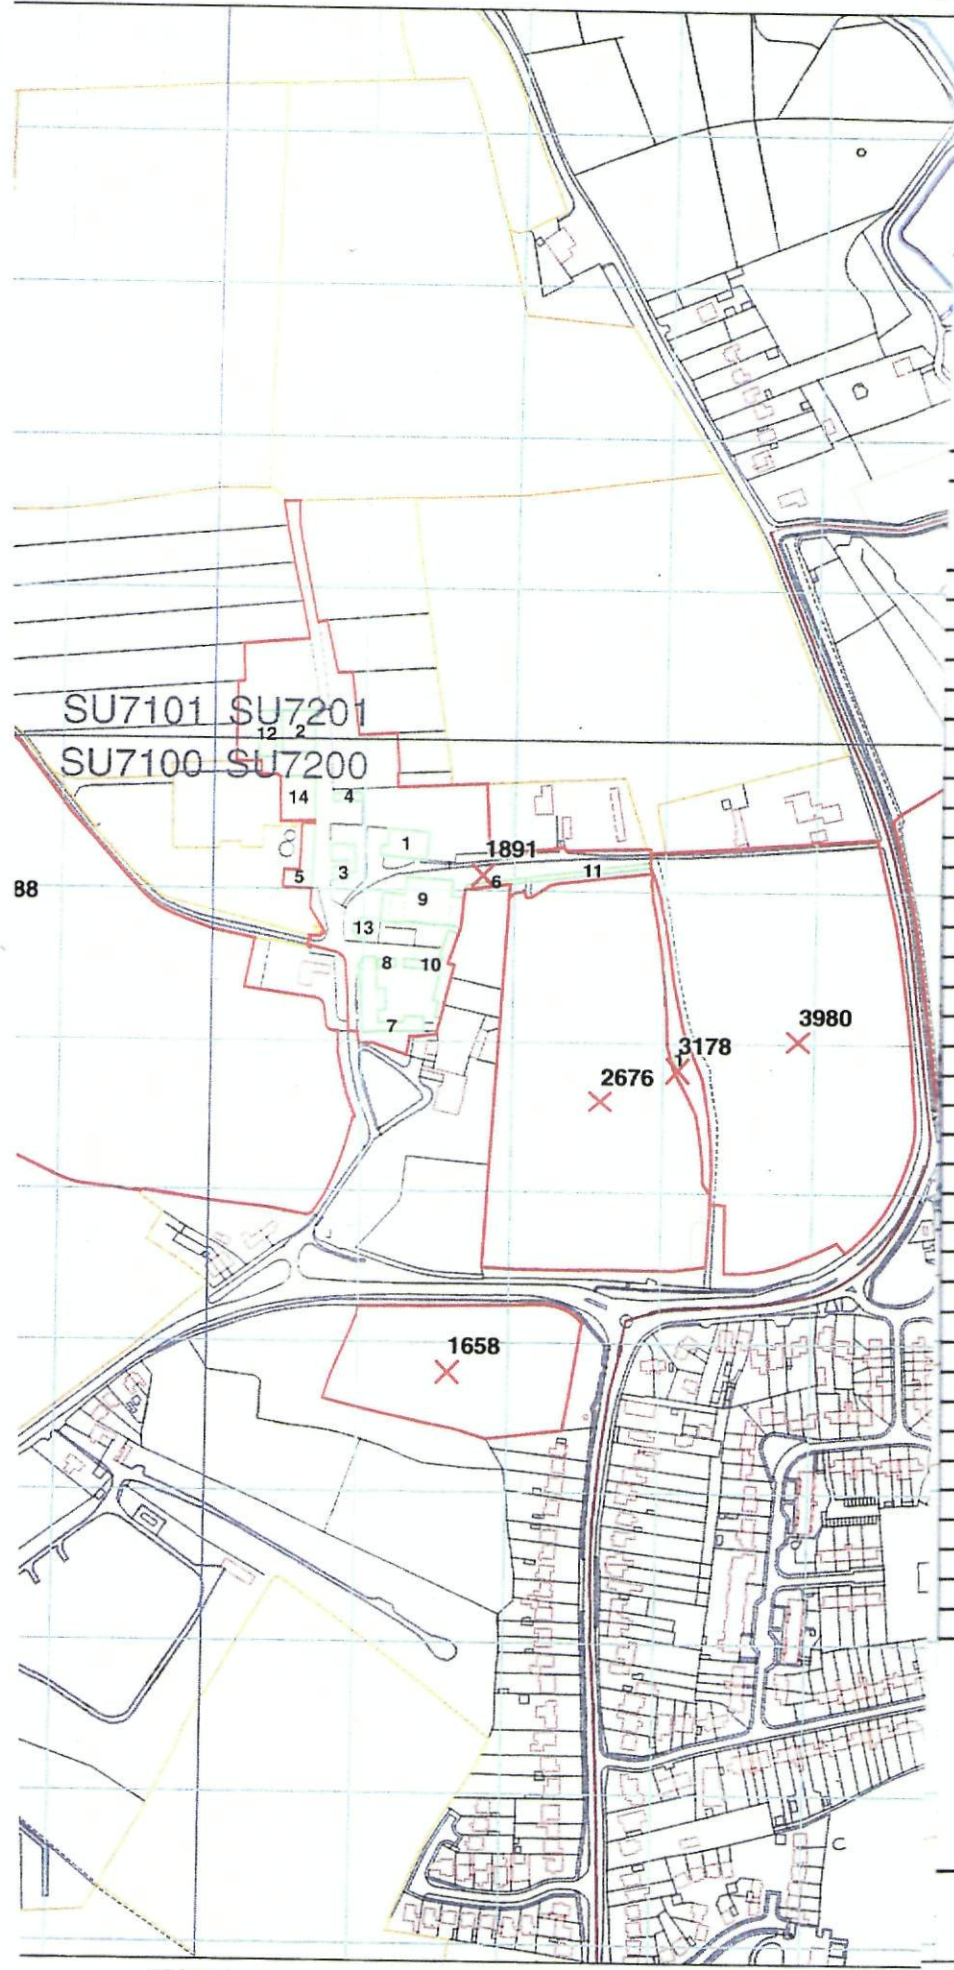

18 DEC 2010

RECEIVED



Scale 1:5000

50m 0m 50m 100m 150m 200m

Reproduced by permission of Ordnance Survey on behalf of HMSO.
© Crown copyright and database right 2008. All rights reserved.
Ordnance Survey Licence number 100022861

RLR/DRRO09

Date: 11/01/2010

472000

47

Please return this sheet to us if you want to me

ADW-02