

ALL DIMENSIONS SHALL BE CHECKED ON SITE PRIOR TO COMMENCING THE WORKS AND ERRORS AND OMISSIONS TO BE REPORTED QUINTESSENCE SMD.

ALL WORKS SHALL CONFORM TO THE CURRENT EDITION OF THE BUILDING REGULATIONS AND OTHER STATUTORY REQUIREMENTS. ALL MATERIALS AND WORKMANSHIP SHALL CONFORM WITH THE RELEVANT BRITISH STANDARD SPECIFICATIONS AND CODES OF PRACTICE.


ALL DIMENSIONS ARE IN mm UNLESS OTHERWISE STATED.

THIS DRAWING IS COPYRIGHT.

IF THIS DRAWING FORMS PART OF AN APPLICATION FOR PLANNING PERMISSION OR BUILDING CONTROL ON BEHALF OF THE APPLICANT, THE APPLICANT SHALL BE RESPONSIBLE FOR THE ACCURACY OF THE INFORMATION PROVIDED AND SHALL NOT BE RESPONSIBLE FOR THE ACCURACY OF THE INFORMATION PROVIDED WITHOUT THE EXPRESS PERMISSION OF QUINTESSENCE SMD.

THIS DRAWING MAY INCORPORATE INFORMATION FROM OTHER PROFESSIONS. QUINTESSENCE SMD CANNOT ACCEPT RESPONSIBILITY FOR THE INTEGRITY AND ACCURACY OF SUCH INFORMATION. ANY CLARIFICATION AND/OR ADDITIONS THAT ARE SOUGHT FROM THE RELEVANT PROFESSION OR THEIR APPOINTED REPRESENTATIVE AS LISTED BELOW.

LIST OF INFORMANTS:-

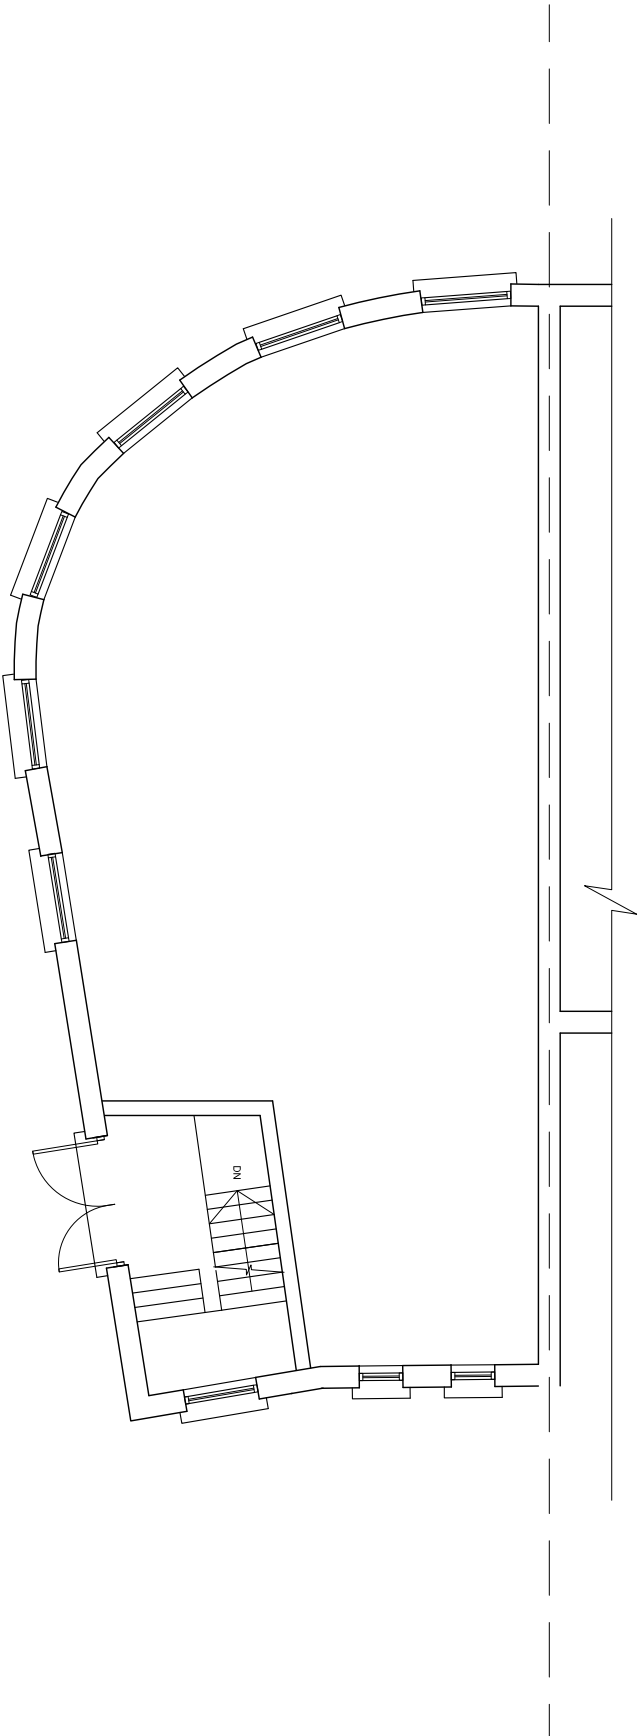

EXISTING GROUND FLOOR PLAN
AT ENTRANCE LEVEL

Revision		Description	Date
1		EXISTING GROUND FLOOR PLAN	
CLIENT		RICHMOND LODGE CONSTRUCTION LTD	
PROJECT NO		2 MARKET PARADE	
DRAWN BY		J. DODD	
CHECKED BY		J. DODD	
DATE		28/01/2015	
SCALE		1:50 @ A3	
DRAWN BY		J. DODD	
CHECKED BY		J. DODD	
DATE		28/01/2015	
SCALE		1:50 @ A3	
DRAWN BY		J. DODD	
CHECKED BY		J. DODD	
DATE		28/01/2015	