


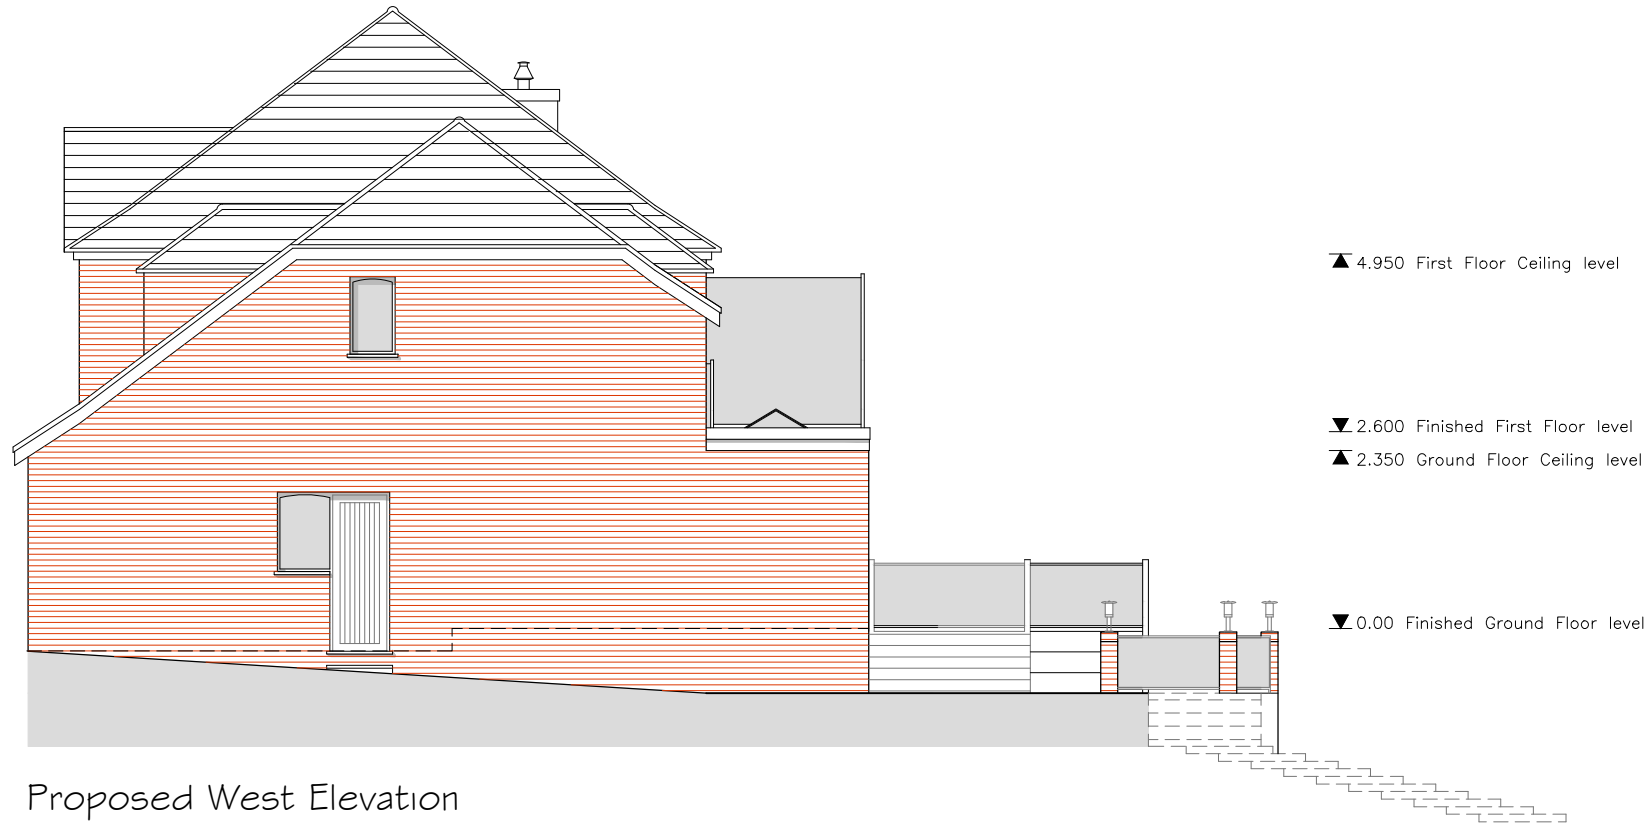

Proposed West Elevation
Scale 1:100



Proposed East Elevation
Scale 1:100

Rev	Date	Description	By	PM
A	24.11.15	Issued for Planning	CJ	JM

REVISIONS						
0	1	1.5	2	3	4	5m

DRAWING STATUS:
Planning

REVISION:
A

PROJECT
Extension and Alterations to
11 Tamar Down, Waterlooville
CLIENT
Una and Bill Allan

Scale @ A3: 1:100
Date: © Nov 2015

Drawn by: CJ
Checked by: JM

DRAWING TITLE
Proposed Elevation - West & East

DRAWING NUMBER:
226.P105_A

Design Team
Studios

City Office (Design Drawn)
The Clock Tower, Great Southsea Street at Castle Road
Southsea, Portsmouth, Hants, PO5 3BY
Tel: 02392 837149



E: info@designteamstudios.com
W: www.designteamstudios.com