


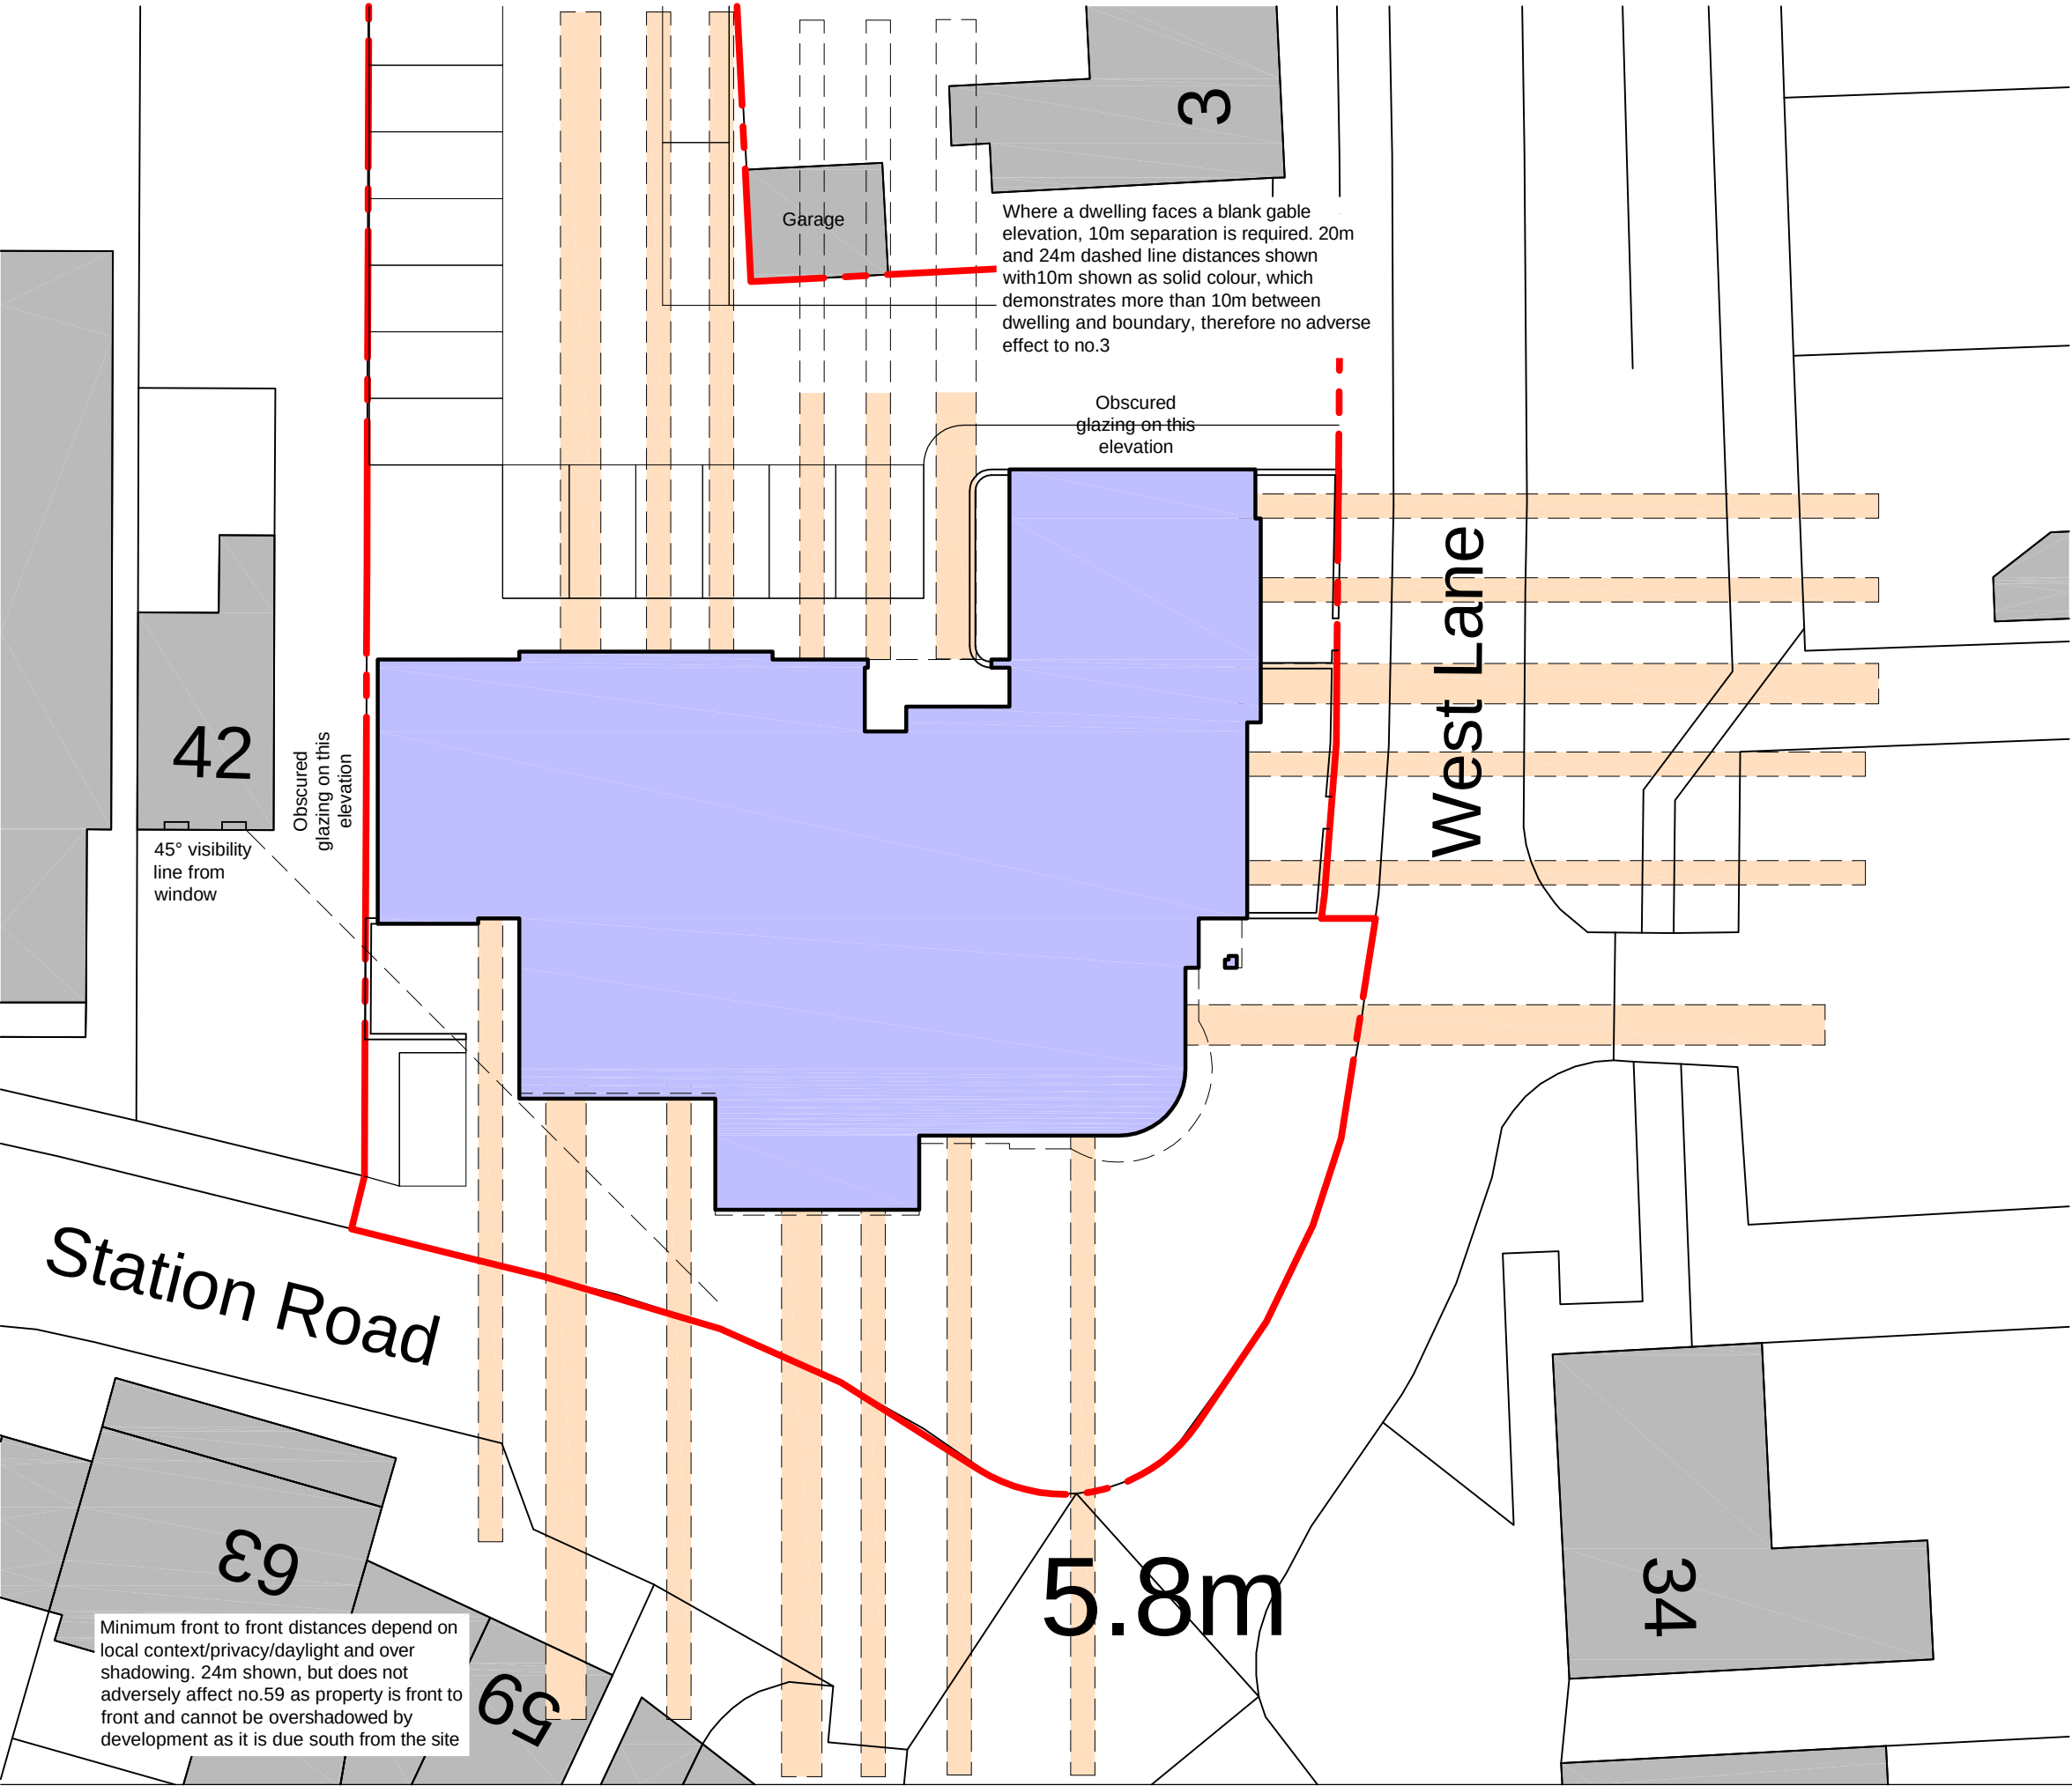

Notes

Privacy distances and potential for overlooking reviewed against Havant Borough Council Design Guide Supplementary Planning Document, December 2011

To be read in conjunction within Studio 4 drawing 34139/184

Key

- 20m visibility distance from proposed window at first floor level
- 24m visibility distance from proposed windows at second floor level

PLANNING

by checked

studio four
architects ltd

1-3 Lyon Street, Southampton SO14 0LD
t: 023 8022 8923
admin@studiofourarchitects-soton.co.uk
www.studiofourarchitects.com

client The O'Dell Group

project 36 Station Road, Hayling Island

title Site Plan as Proposed Privacy Distances-Second Floor Level (24m)

date	scale	paper	drawn	checked
Dec 2015	1:250	A3	JD	GJ

job no.	dwg no.	revision
34139	185	-