

Scale 1:1250




© Crown copyright and database rights 2015 Ordnance Survey 100048957. The representation of road, track or path is no evidence of a boundary or right of way. The representation of features as lines is no evidence of a property boundary.


Supplied by: www.ukmapcentre.com
Serial No: 74559
Centre Coordinates: 475232, 107013
Production Date: 20/07/2015 09:09:18

84 Westbourne Avenue, Emsworth

Location Plan at 1:1250 scale

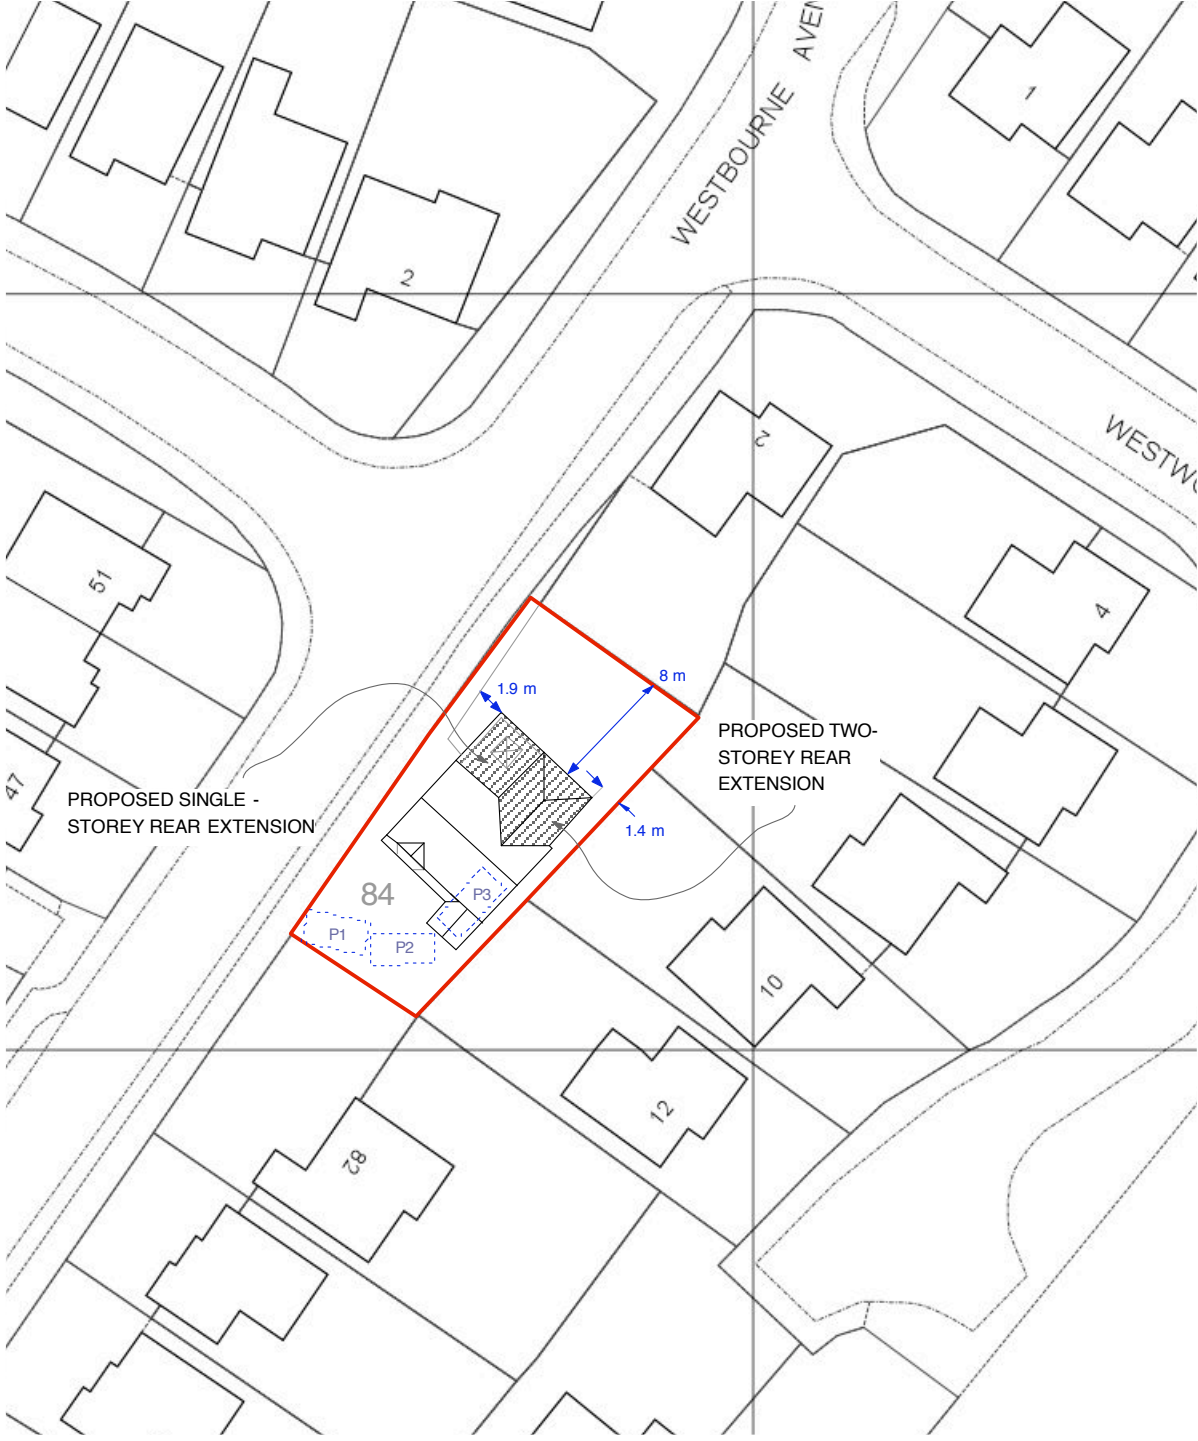

Site Plan at 1:500 scale

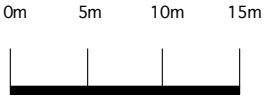

SCALE BAR @ 1: 500