



Proposed North West Elevation 1:100



Proposed North East Elevation 1:100

KEY

1. Hipped car port roof - tiles to match existing
2. Timber structure for car port
3. Timber Fence
4. Log Store




Proposed South East Elevation 1:100



Proposed South-West Elevation 1:100

revisions & notes: A | 18.05.15 | RS | Issued to Building Control
B | 20.05.15 | RS | Issued for Planning - Car Port

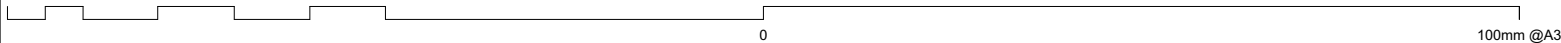

Note: All dimensions to be checked on site by the contractor before fabrication and erection. Figured dimensions to be taken in preference to scaled dimensions. This drawing is the copyright of the architects and must not be reproduced or used without their express consent, except for the purposes of a planning application. Electronic issue of this drawing to be confirmed by paper hard copy only.

project: Mr and Mrs Battye
Alteration & Extension
44 Warblington Road
Emsworth
drawing name: Proposed Elevations
status: PLANNING
date: March 2015
scale: 1:100 @A3
drawn: RS

pwparchitects
61 South Street, Havant, Hampshire PO9 1BZ
t: 023 9248 2494 f: 023 9248 1152
e: design@pwp-architects.com w: www.pwp-architects.com
Project No. **5204** drawing No. **1301** rev **B**