


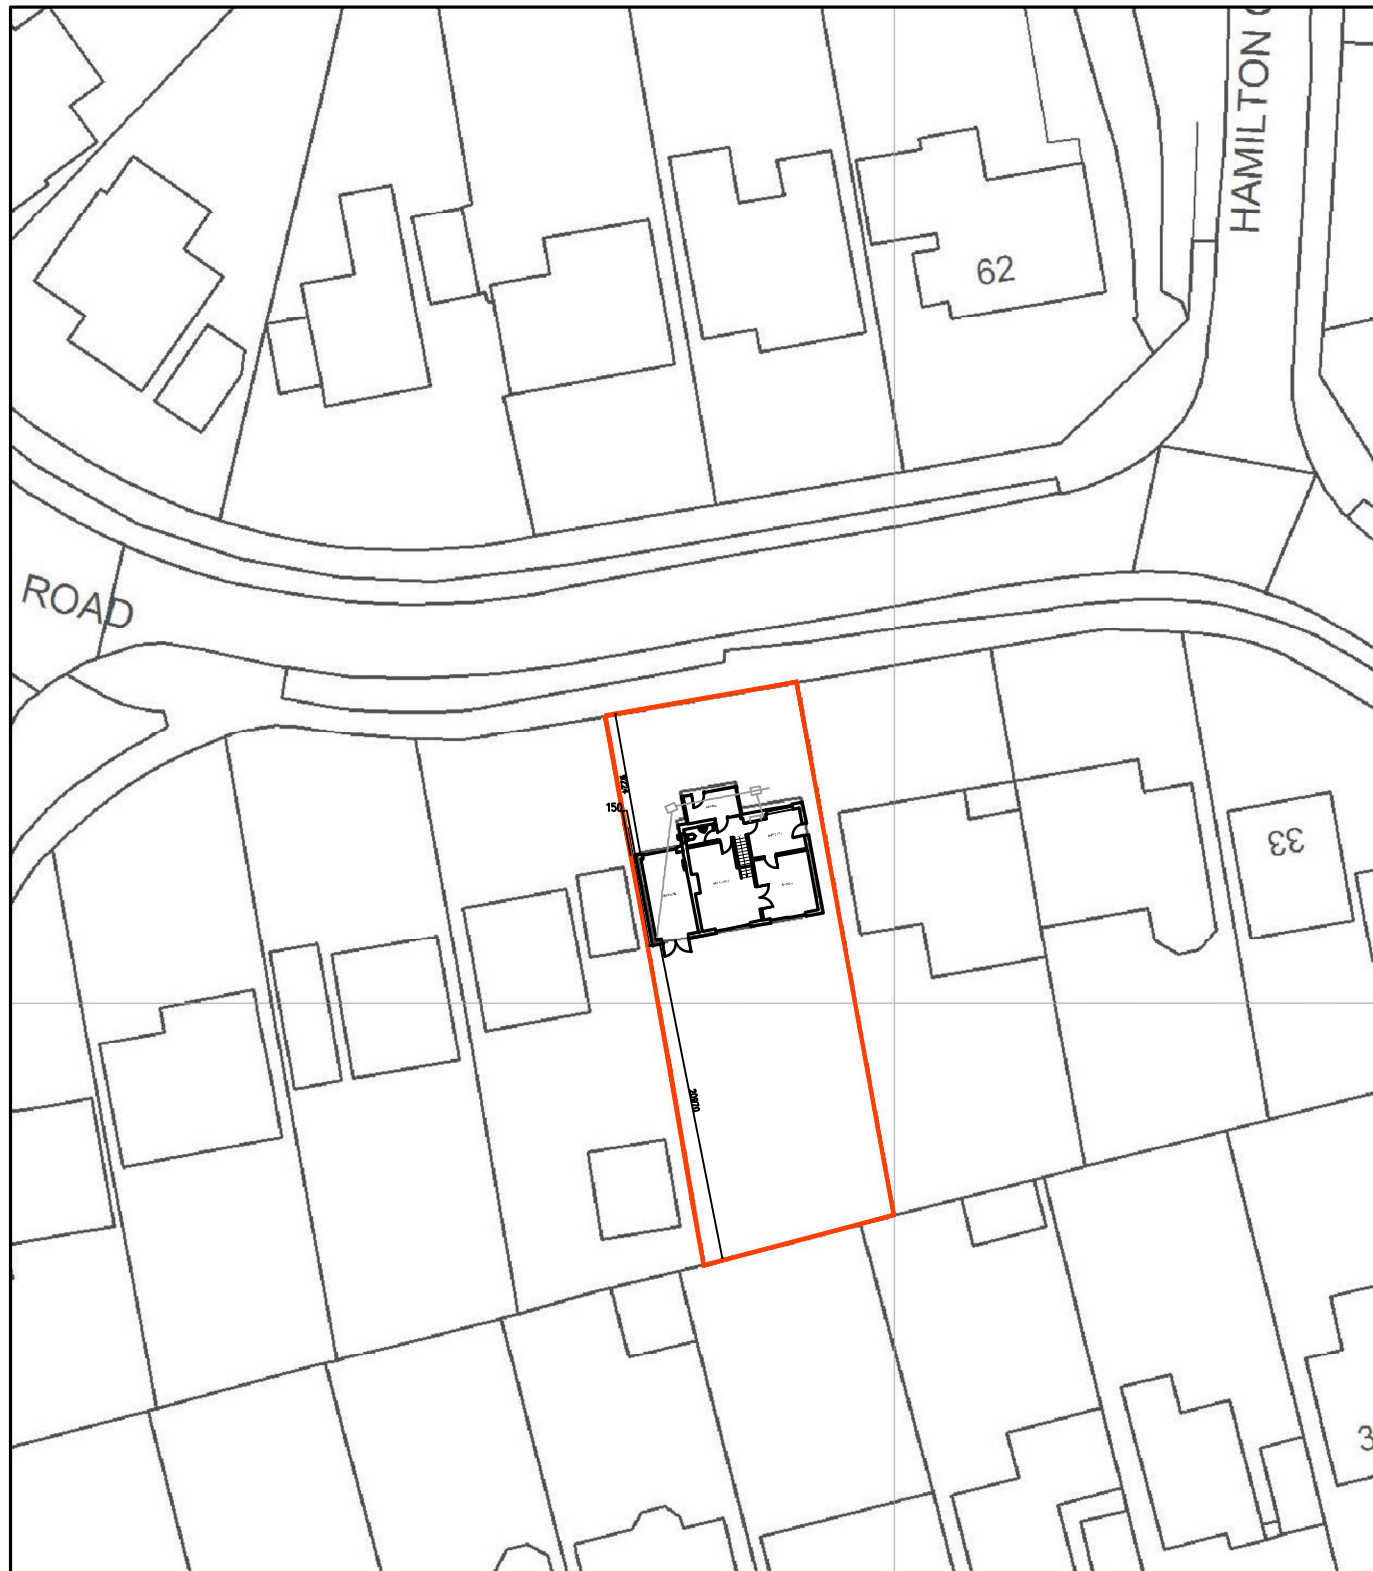
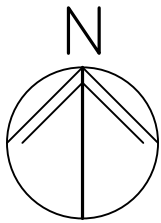


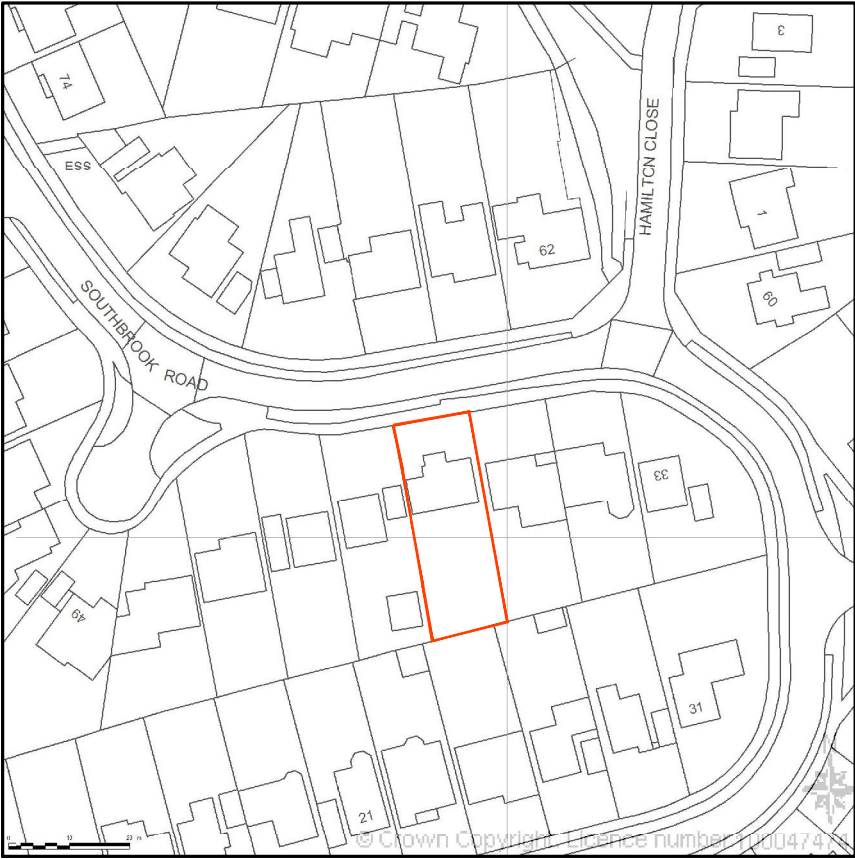

BLOCK 1:500

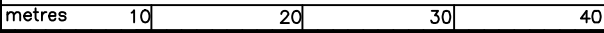

LOCATION 1:1250

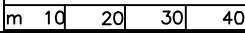

M. Nineham	39 Southbrook Road, Havant, PO9 1RN	SITE PLANS	DRAFT 1	Revisions A. B. C.	Scale: 0/13 AS SHOWN Date: 24/07/14 Drawn: OS, see licence	© Crown copyright. All rights reserved. Reproduced by permission. Licence No. 100047474	 01243 767440 Forum House, Stirling Rd Chichester, PO19 7DN
------------	---	------------	---------	-----------------------------	--	--	---